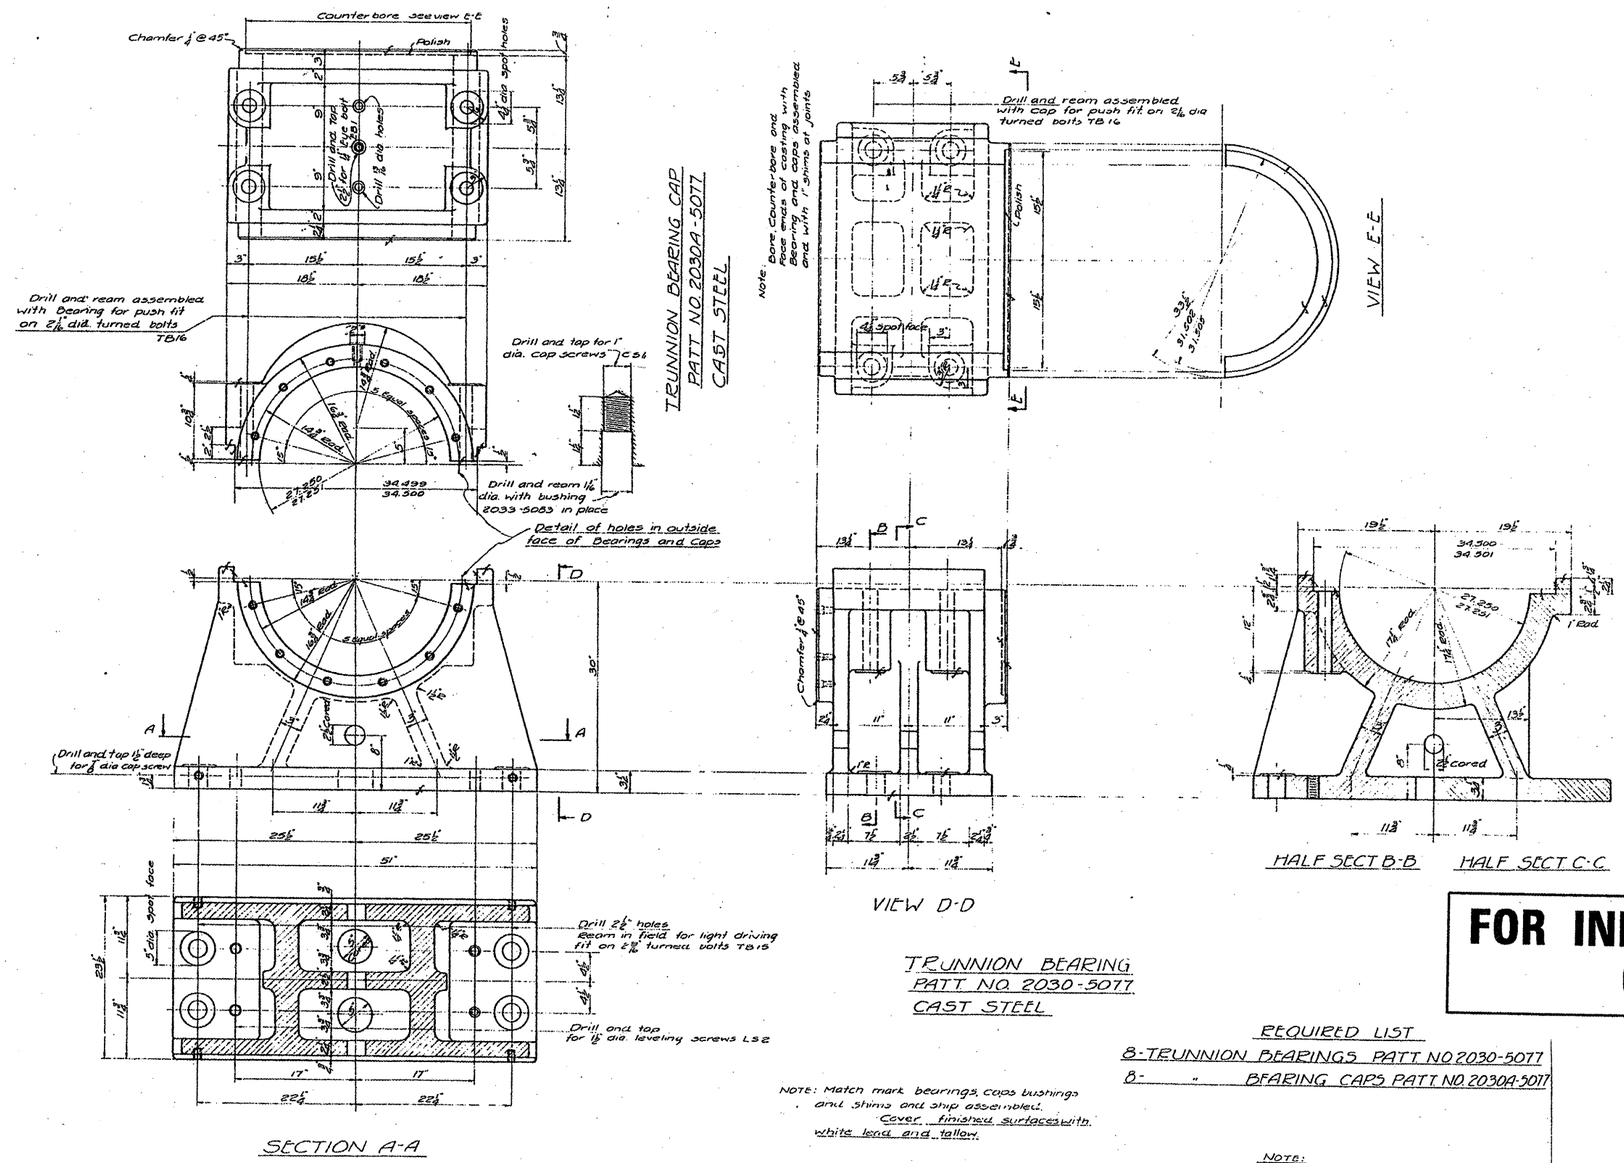

SECTION A-A

TRUNNION BEARING CAP
PATT NO. 2030A-5077
CAST STEEL

VIEW E-E

VIEW D-D

TRUNNION BEARING
PATT NO. 2030-5077
CAST STEEL

HALF SECT B-B HALF SECT C-C

FOR INFORMATION ONLY

NOTE: Match mark bearings, caps bushings and shims and ship assembled. Cover finished surfaces with white lead and tallow.

REQUIRED LIST
8-TRUNNION BEARINGS PATT NO 2030-5077
8- " BEARING CAPS PATT NO. 2030A-5077

NOTE:
All castings to be class B
Medium grade - annealed
A.S.T.M A27-24 Std. 1930

FILE NAME = c:\pw_work\PWIDOT\MIDYJA\d0148931\D111501-sht-plan.dgn	USER NAME = midyja	DESIGNED - RTB	REVISED -	STATE OF ILLINOIS DEPARTMENT OF TRANSPORTATION	RUBY STREET OVER DES PLAINES RIVER SN 099-9901	F.A.P. RTE. 112	SECTION M-BDR-1	COUNTY WILL	TOTAL SHEETS 66	SHEET NO. 37
	PLOT SCALE = 103.1218 ' / IN.	DRAWN -	REVISED -					CONTRACT NO. 62714		
	PLOT DATE = 7/1/2009	CHECKED -	REVISED -		SCALE: SHEET NO. 28 OF 30 SHEETS STA. TO STA.			ILLINOIS FED. AID PROJECT		
		DATE -	REVISED -							