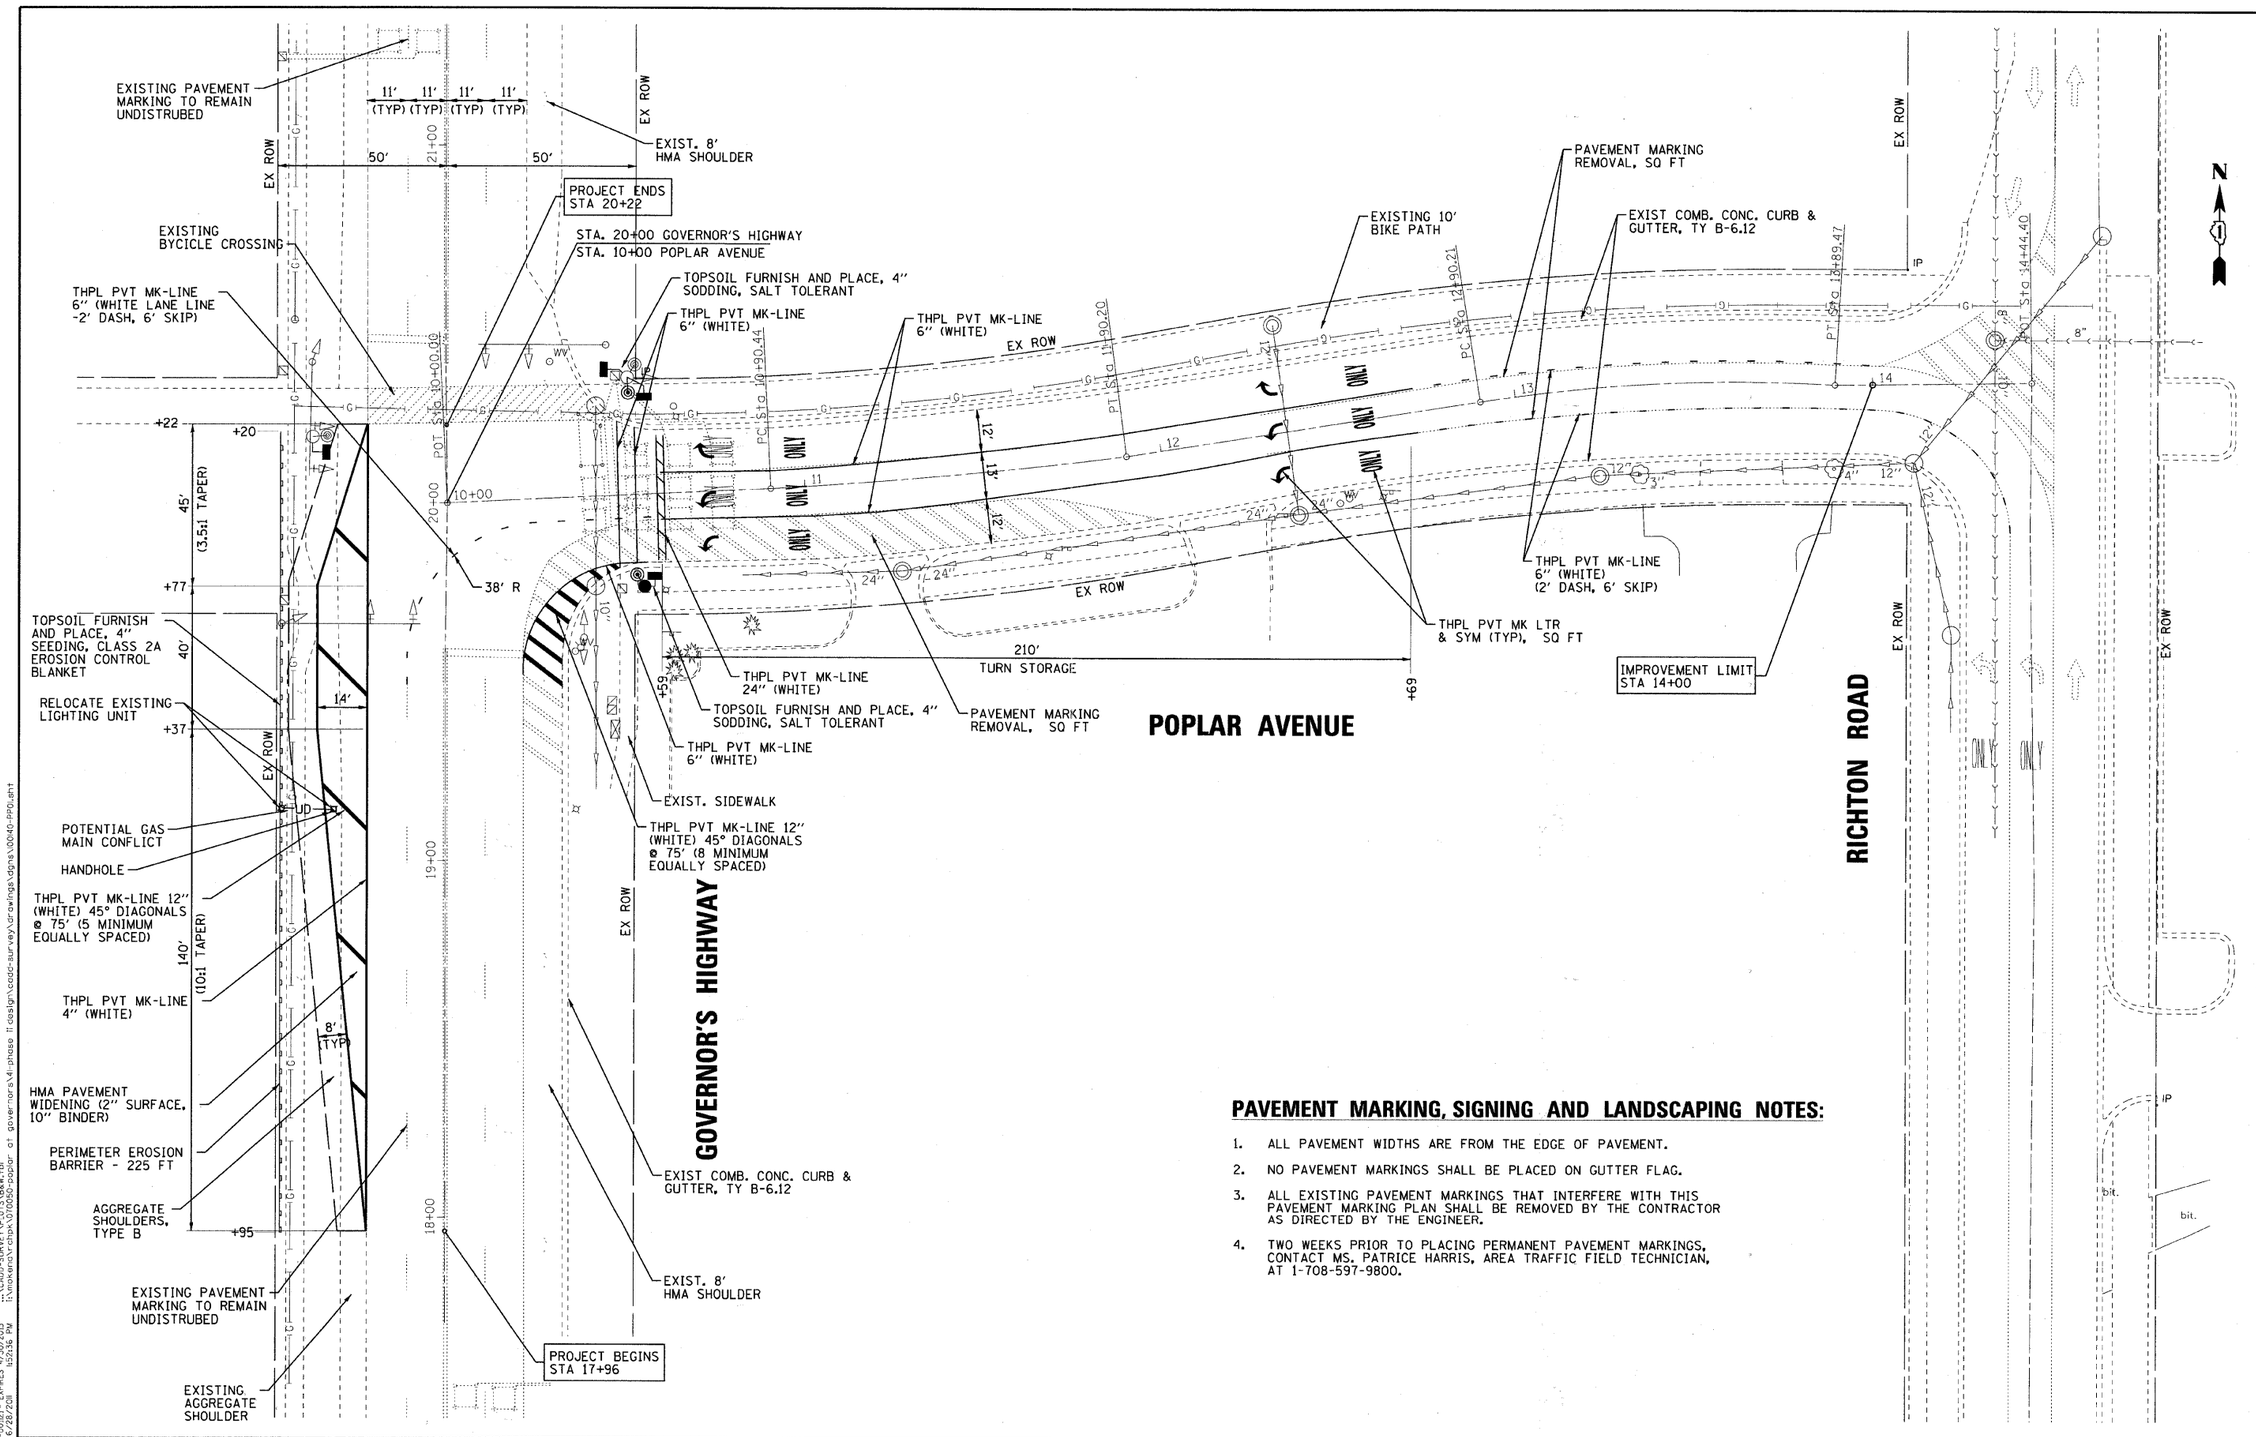

PAVEMENT MARKING, SIGNING AND LANDSCAPING NOTES:

1. ALL PAVEMENT WIDTHS ARE FROM THE EDGE OF PAVEMENT.
2. NO PAVEMENT MARKINGS SHALL BE PLACED ON GUTTER FLAG.
3. ALL EXISTING PAVEMENT MARKINGS THAT INTERFERE WITH THIS PAVEMENT MARKING PLAN SHALL BE REMOVED BY THE CONTRACTOR AS DIRECTED BY THE ENGINEER.
4. TWO WEEKS PRIOR TO PLACING PERMANENT PAVEMENT MARKINGS, CONTACT MS. PATRICE HARRIS, AREA TRAFFIC FIELD TECHNICIAN, AT 1-708-597-9800.

COPYRIGHT © 2011 BY BAXTER & WOODMAN, INC.
ALL RIGHTS RESERVED WORLDWIDE
LICENSE NO.: 184-001121 - EXPIRES 4/30/2013
488cac

...\plotdriver\PD7224.ctb
...\CAD\SURVEY\P_OTS\S&W.ctb
I:\makeend\vchek\070050-poplar ot governors\4-phase II design\cedd-survey\drawings\dgns\00040-PP01.sht
6/28/2011 8:57:36 PM

BAXTER & WOODMAN Consulting Engineers

USER NAME = 488cac	DESIGNED - CAC	REVISED - PER IDOT 6-9-10	
	DRAWN - BCD	REVISED - PER IDOT 5-11-11	
FILE NAME = 100140-PP01.sht	CHECKED - TMS	REVISED -	
PLOT DATE = 6/28/2011	DATE - 04-22-11	REVISED -	

VILLAGE OF RICHTON PARK, ILLINOIS
FAU 3778 GOVERNORS HIGHWAY
INTERSECTION IMPROVEMENTS

ROADWAY PLAN

SCALE: 1"=20' STA. TO STA.

F.A.U. RTE.	SECTION	COUNTY	TOTAL SHEETS	SHEET NO.
3778	07-00042-00-CH	COOK	20	5
FED. ROAD DIST. NO.	C-91-177-07	CONTRACT NO. 63489		
ILLINOIS	FED. AID PROJECT	CMM-8003(776)		