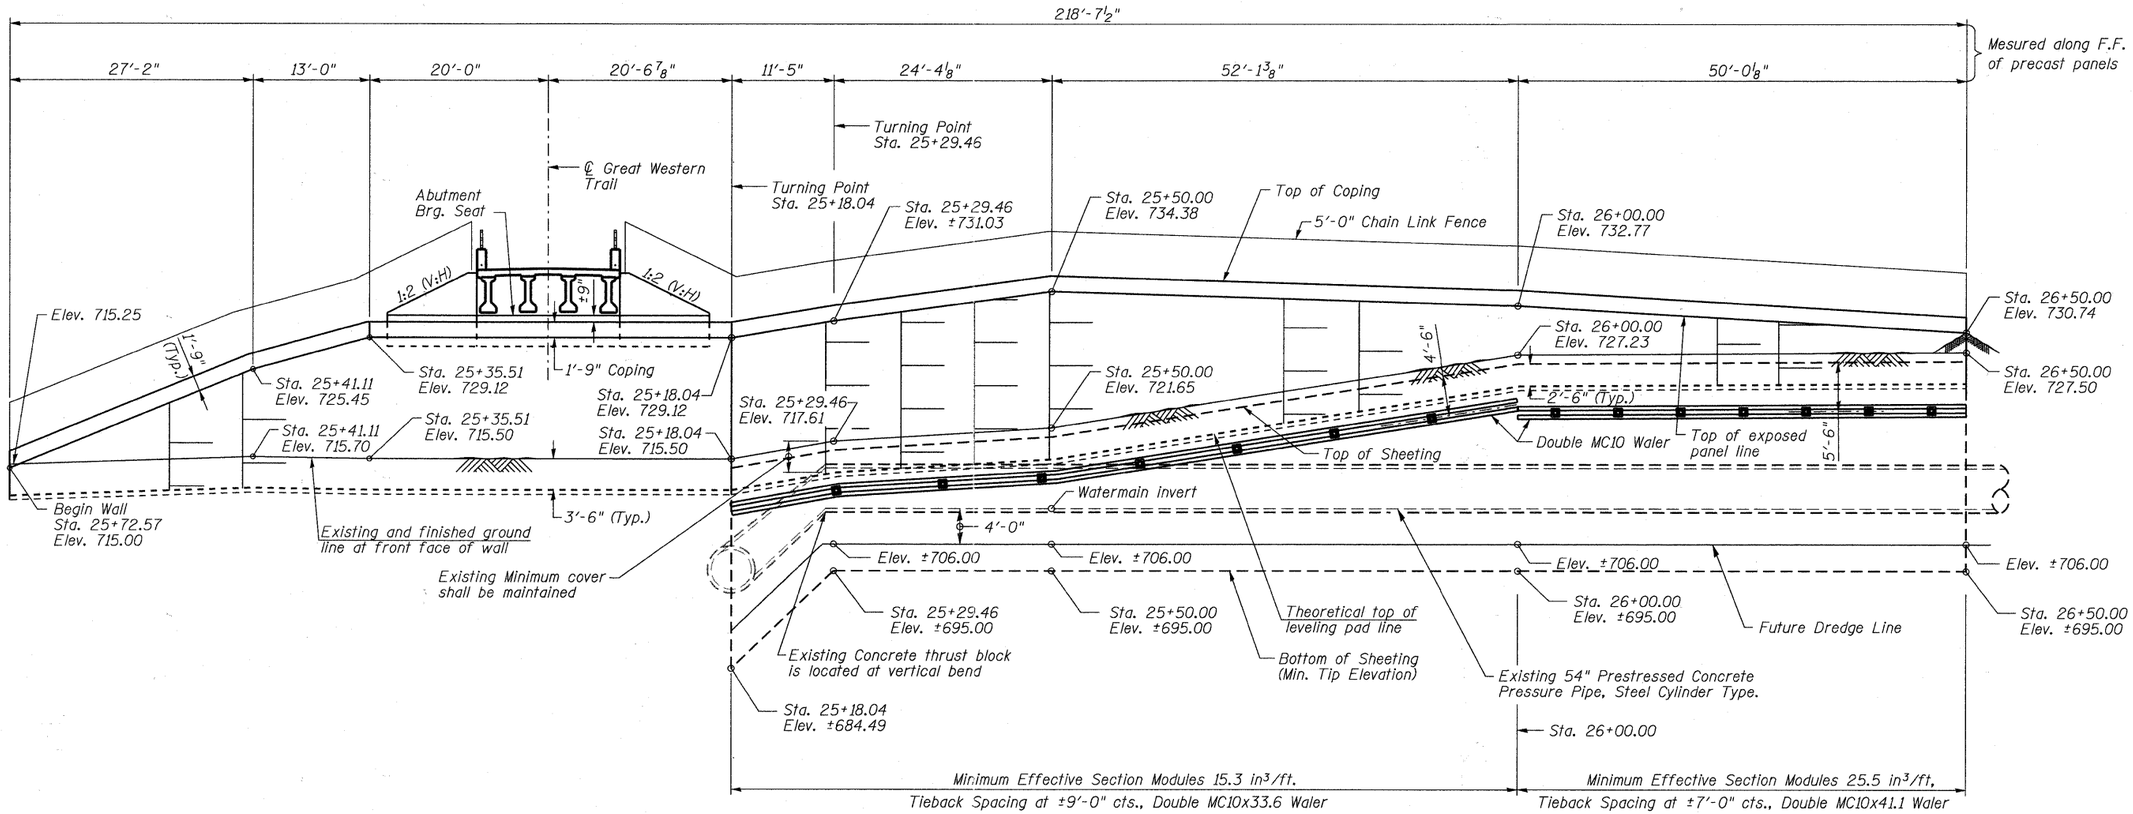

ELEVATION (DEVELOPED)

(Looking @ F.F. of wall)

Note: Included in the contract unit price per square foot for Permanent Steel Sheet Piling shall be the necessary waiers, concrete deadmen, tie rods and associated connection hardware necessary for construction of anchored sheet pile wall. See Special Provision Permanent MSE Wall Steel Sheet Piling.

BILL OF MATERIAL

ITEM	UNIT	TOTAL
Structure Excavation	Cu. Yd.	520
Mechanically Stabilized Earth Retaining Wall	Sq. Ft.	3,052
Anti-Graffiti Protection System	Sq. Ft.	2,404
Form Liner Textured Surface, Special	Sq. Ft.	2,404
Permanent Steel Sheet Piling	Sq. Ft.	3,980

FILE NAME = w:\756-004_lombard - gwt bridges phase ii\ceadd sheets\structural\ST CHARLS\022321-023-East Abut and MSE.dgn

Bollinger, Lach & Associates, Inc.
ITASCA, ILLINOIS

USER NAME = gonzalo	DESIGNED SRT	REVISED -
	CHECKED JJI	REVISED -
PLOT SCALE =	DRAWN GM	REVISED -
PLOT DATE = 7/26/2011	CHECKED JJI	REVISED -

STATE OF ILLINOIS
GREAT WESTERN TRAIL
ST. CHARLES ROAD

EAST ABUTMENT MSE ELEVATION
STRUCTURE NUMBER 022-3121
SHEET NO. 23 OF 29 SHEETS

F.A. RTE.	SECTION	COUNTY	TOTAL SHEETS	SHEET NO.
	06-00151-00-BR	DuPAGE	201	140
		CONTRACT NO. 63568		
	ILLINOIS FED. AID PROJECT			