FINAL SURVEY	BY	DATE
NOTE BOOK	SURVEYED	
NO.	PLOTTED	
	TEMPLATE	
	AREAS	
	AREAS CHECKED	

160 150 140 130 120 110 100 90 80 70 60 50 40 30 20 10 0 10 20 30 40 50 60 70 80 90 100 110 120 130 140

740 735 730 725 720 715 710

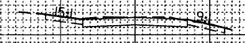

CUT = 11 SQ FT FILL = 0 SQ FT

UNSUITABLE = 0 SQ FT

33+00.00

740 735 730 725 720 715 710

ORIGINAL SURVEY	BY	DATE
NOTE BOOK	SURVEYED	
NO.	PLOTTED	
	TEMPLATE	
	AREAS	
	AREAS CHECKED	

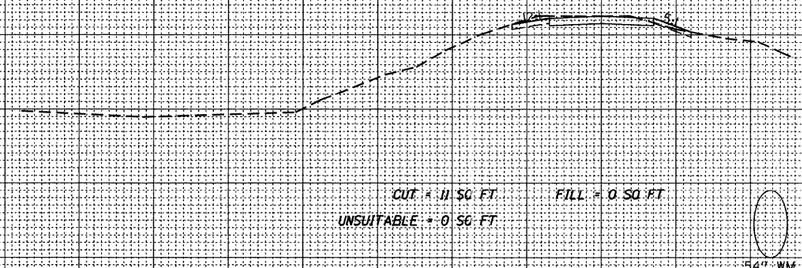

CUT = 11 SQ FT FILL = 0 SQ FT

UNSUITABLE = 0 SQ FT

32+50.00

160 150 140 130 120 110 100 90 80 70 60 50 40 30 20 10 0 10 20 30 40 50 60 70 80 90 100 110 120 130 140

FILE NAME = W:\756-004_Lombard - GWT Bridges Phase II\CADD	USER NAME = daly	DESIGNED - JPS	REVISED -
	Sheets\D1756004-sht-xsec.dgn	DRAWN - JPS	REVISED -
	PLOT SCALE = 10.0000 ' / IN.	CHECKED - BD	REVISED -
	PLOT DATE = 7/22/2011	DATE -	REVISED -

STATE OF ILLINOIS
GREAT WESTERN TRAIL

GREAT WESTERN TRAIL
CROSS SECTIONS

1"=10' HORIZ.
SCALE: 1"=5' VERT. | SHEET NO. 50 OF 51 SHEETS | STA. 32+50.00 TO STA. 33+00.00

F.A. RTE.	SECTION	COUNTY	TOTAL SHEETS	SHEET NO.
	06-00151-00-BR	DuPAGE	201	200
		CONTRACT NO. 63568		
	ILLINOIS	FED. AID PROJECT		