# TYPICAL PAVEMENT MARKINGS

## TYPICAL PAVEMENT MARKING FOR FLUSH MEDIAN AT LEFT TURN LANE

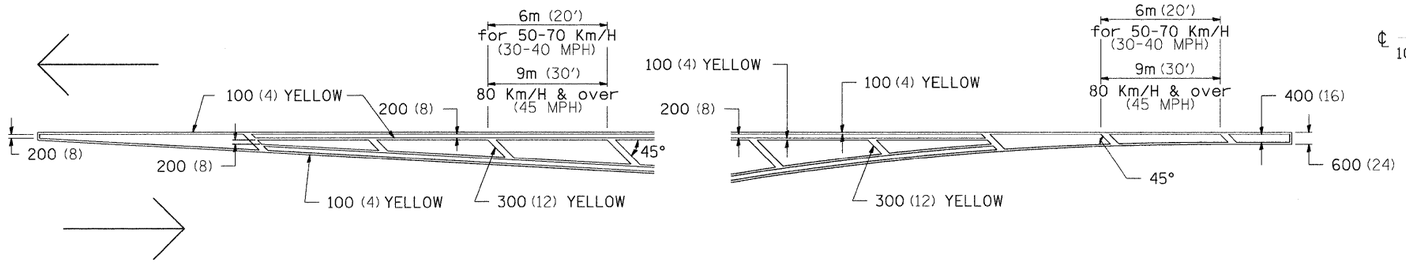


## MEDIAN PAVEMENT MARKING

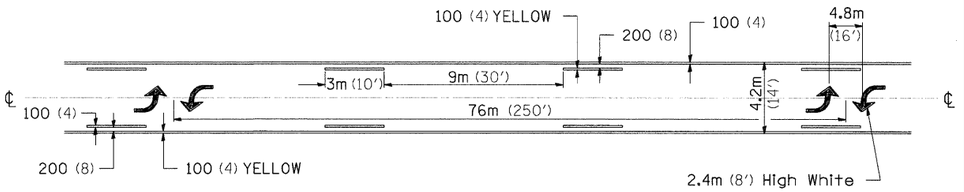


** ALL DIMENSIONS ARE IN MILLIMETERS (INCHES) UNLESS OTHERWISE NOTED.

## TYPICAL ISLAND OFFSET SHOULDER WIDTH

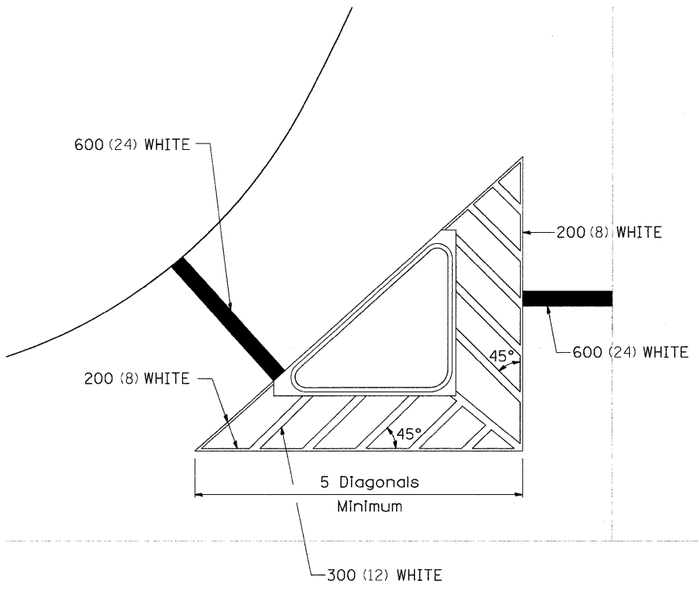


## TYPICAL PARKING SPACING

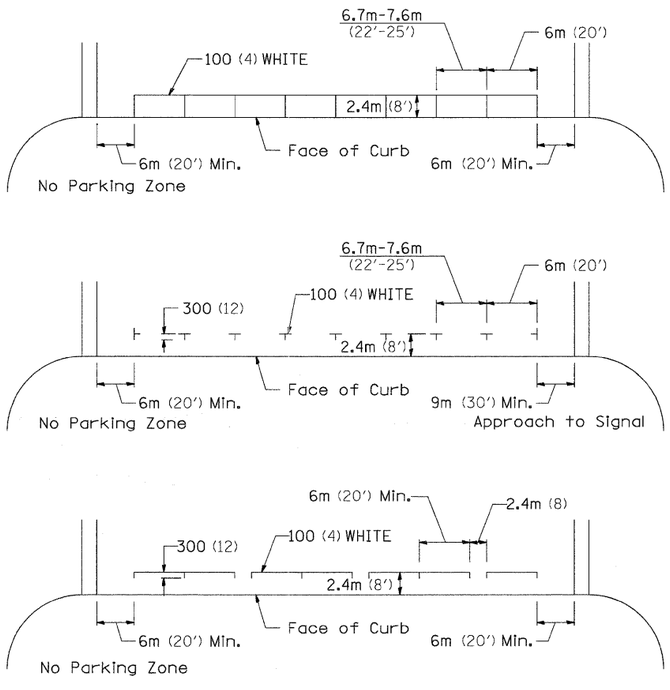

## STANDARD CROSSWALK MARKING

See Schedules for Locations

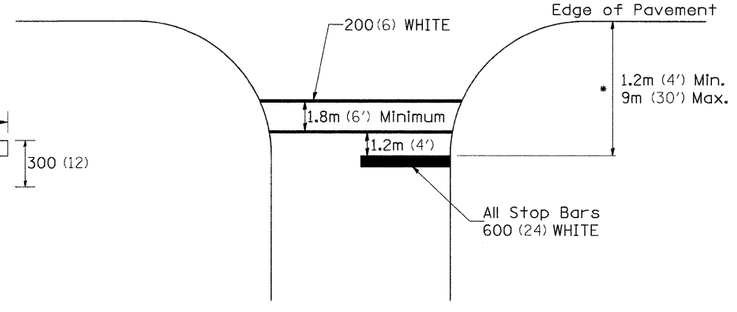


* Distance to the nearest edge of the intersecting roadway in the absence of a marked crosswalk.

| | | | |
|---|---|---|---|
| FILE NAME = S:\JOL\6300--6399\6346\227\Micros\Sht\sht-districtdetails.dgn | USER NAME = brianf | DESIGNED - | REVISED - 4-4-11 |
| | | DRAWN - | REVISED - |
| | PLOT SCALE = 1.0000 ' / IN. | CHECKED - | REVISED - |
| | PLOT DATE = 7/19/2011 | DATE - | REVISED - |

**STATE OF ILLINOIS**
**DEPARTMENT OF TRANSPORTATION**

**REGION 2 / DISTRICT 2 STANDARD**

SCALE: | SHEET NO. OF SHEETS | STA. | TO STA.

| F.A.P RTE. | SECTION | COUNTY | TOTAL SHEETS | SHEET NO. |
|---|---|---|---|---|
| 585 | 128 BR | HENRY | 106 | 74 |
| | | CONTRACT NO. 64C20 | | |
| FED. ROAD DIST. NO. 2 | ILLINOIS | FED. AID PROJECT | | |