FINAL SURVEY	SURVEYED	BY	DATE
NOTE BOOK	PLOTTED		
NO.	TEMPLATE		
	AREAS		
	AREAS CHECKED		

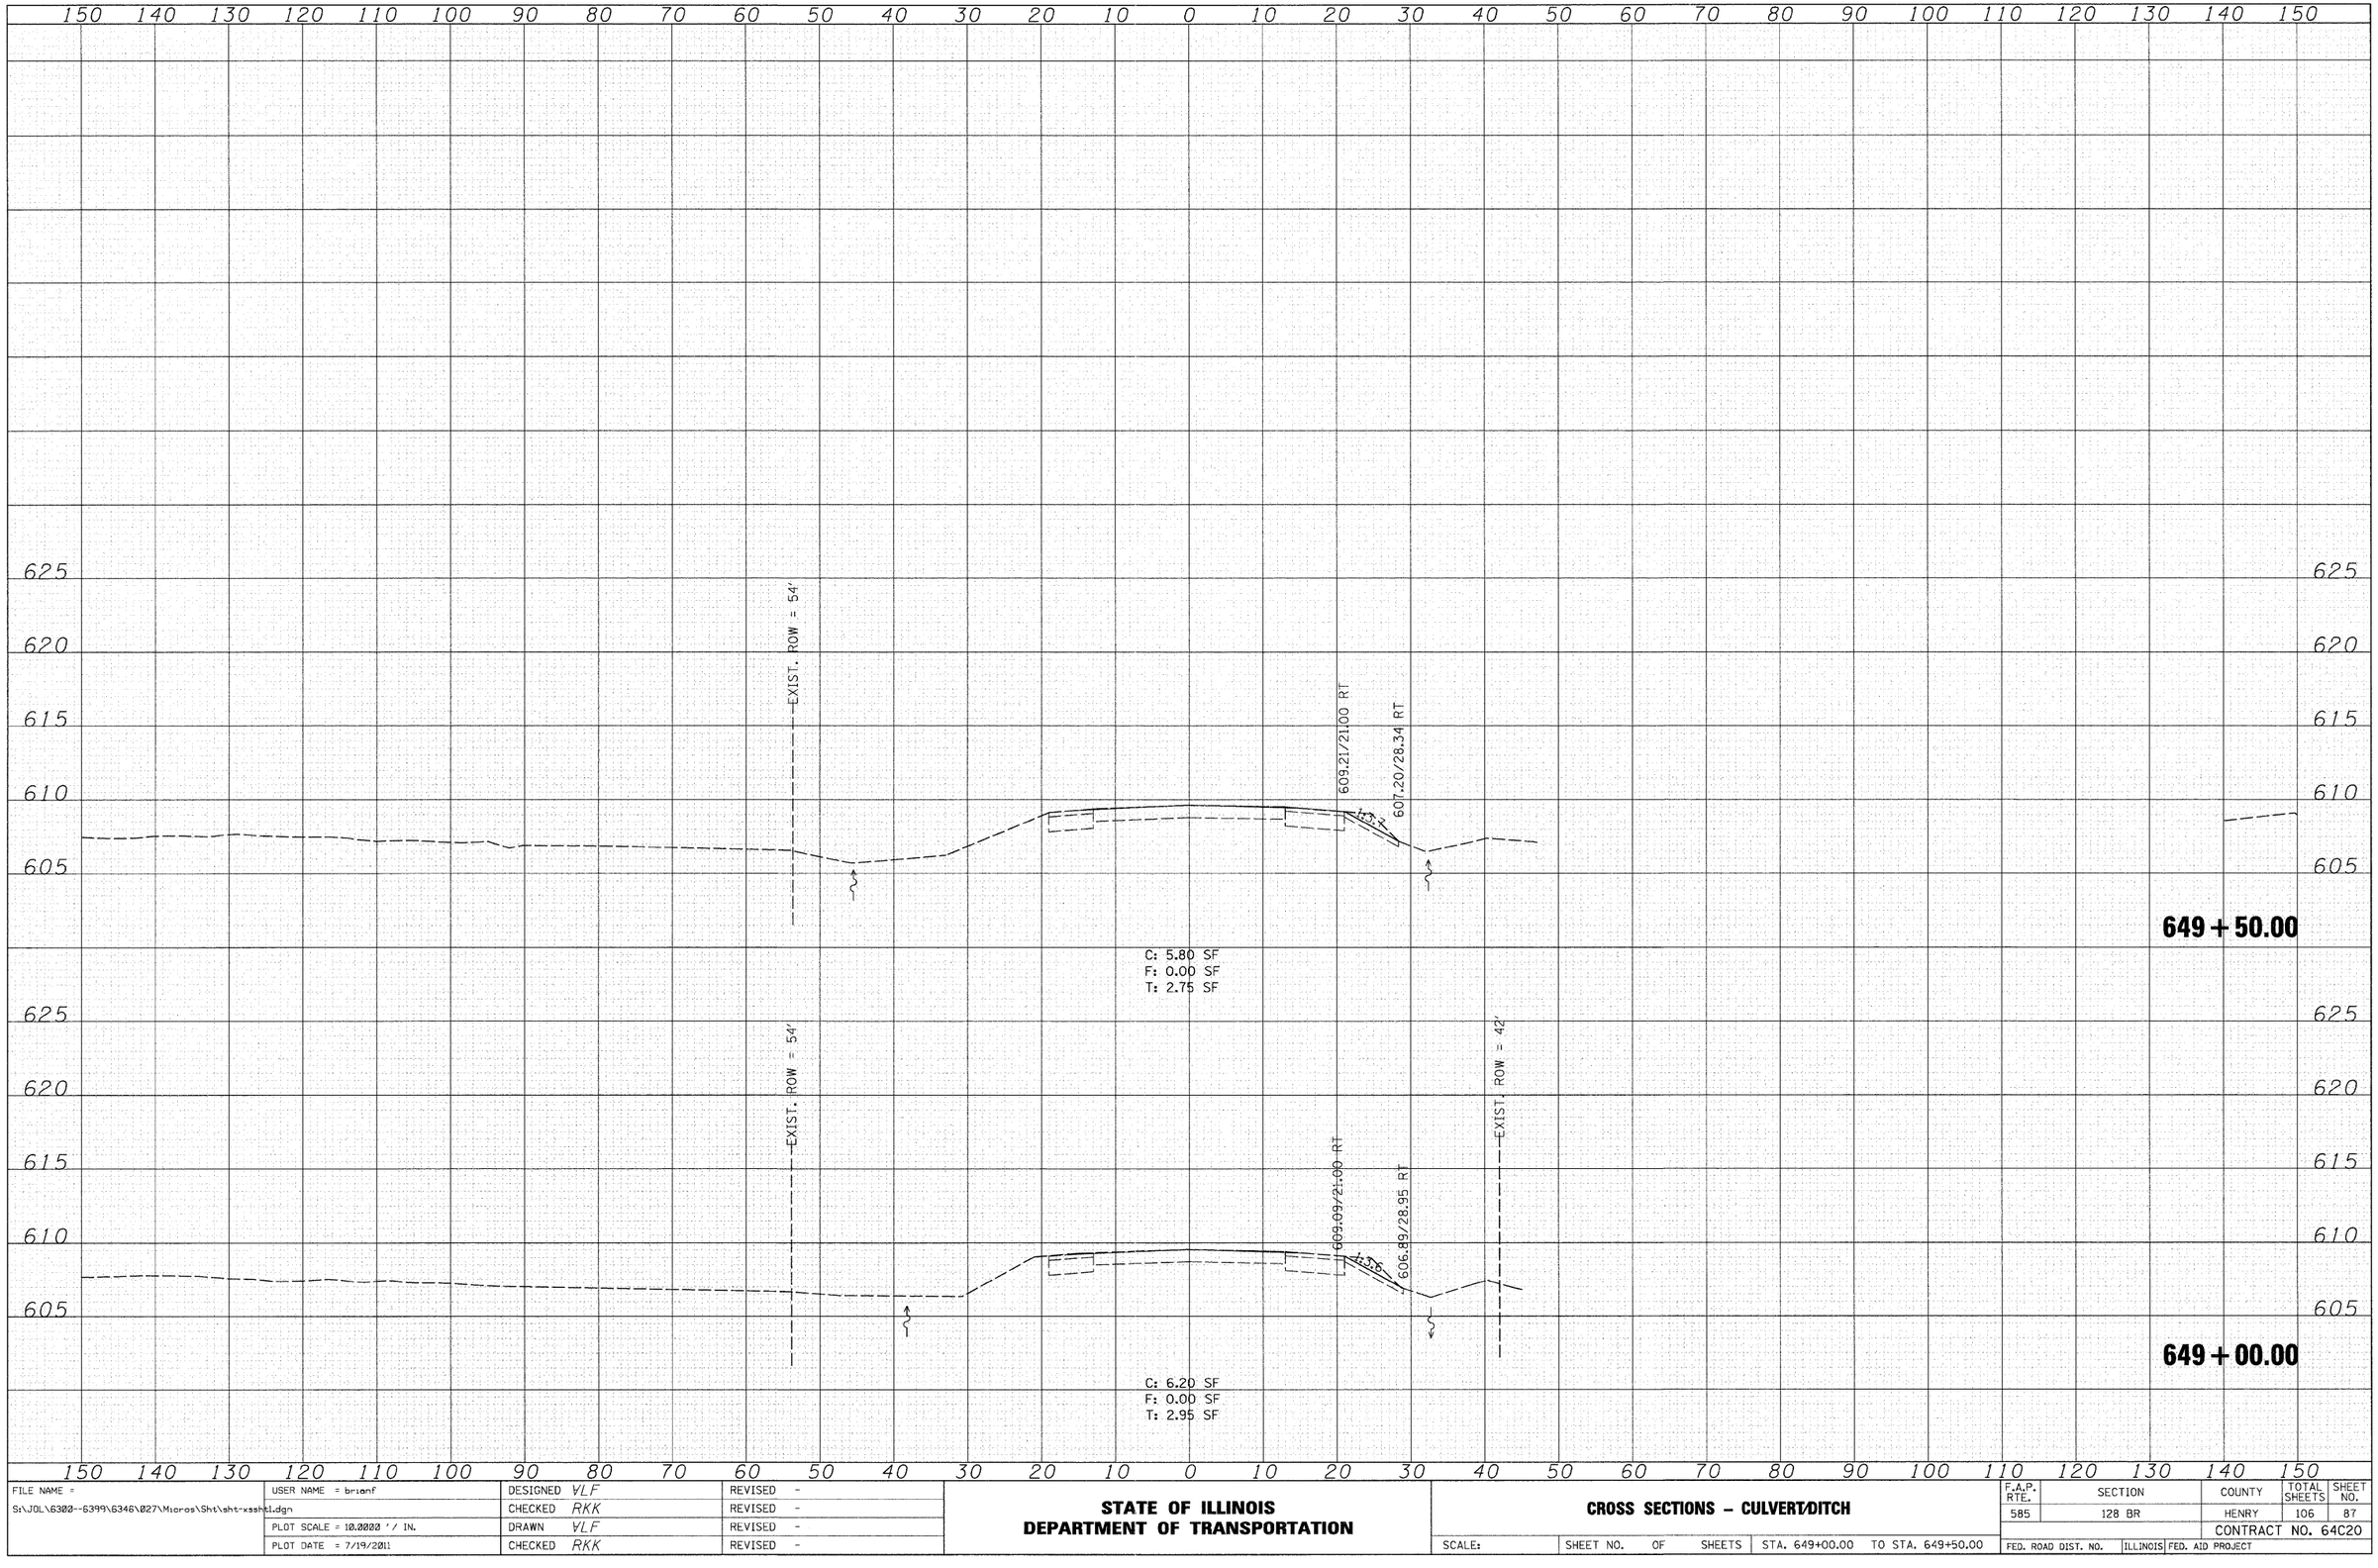

ORIGINAL SURVEY	SURVEYED	BY	DATE
NOTE BOOK	PLOTTED		
NO.	TEMPLATE		
	AREAS		
	AREAS CHECKED		

FILE NAME =	USER NAME = brianf	DESIGNED VLF	REVISED -
S:\JOL\6302--6399\6346\027\Micros\Sht\sht-xssht1.dgn		CHECKED RKK	REVISED -
	PLOT SCALE = 10.0000 ' / IN.	DRAWN VLF	REVISED -
	PLOT DATE = 7/19/2011	CHECKED RKK	REVISED -

STATE OF ILLINOIS
DEPARTMENT OF TRANSPORTATION

CROSS SECTIONS – CULVERT/DITCH

SCALE: | SHEET NO. OF SHEETS | STA. 649+00.00 TO STA. 649+50.00

F.A.P. RTE.	SECTION	COUNTY	TOTAL SHEETS	SHEET NO.
585	128 BR	HENRY	106	87
		CONTRACT NO. 64C20		
FED. ROAD DIST. NO.	ILLINOIS	FED. AID PROJECT		