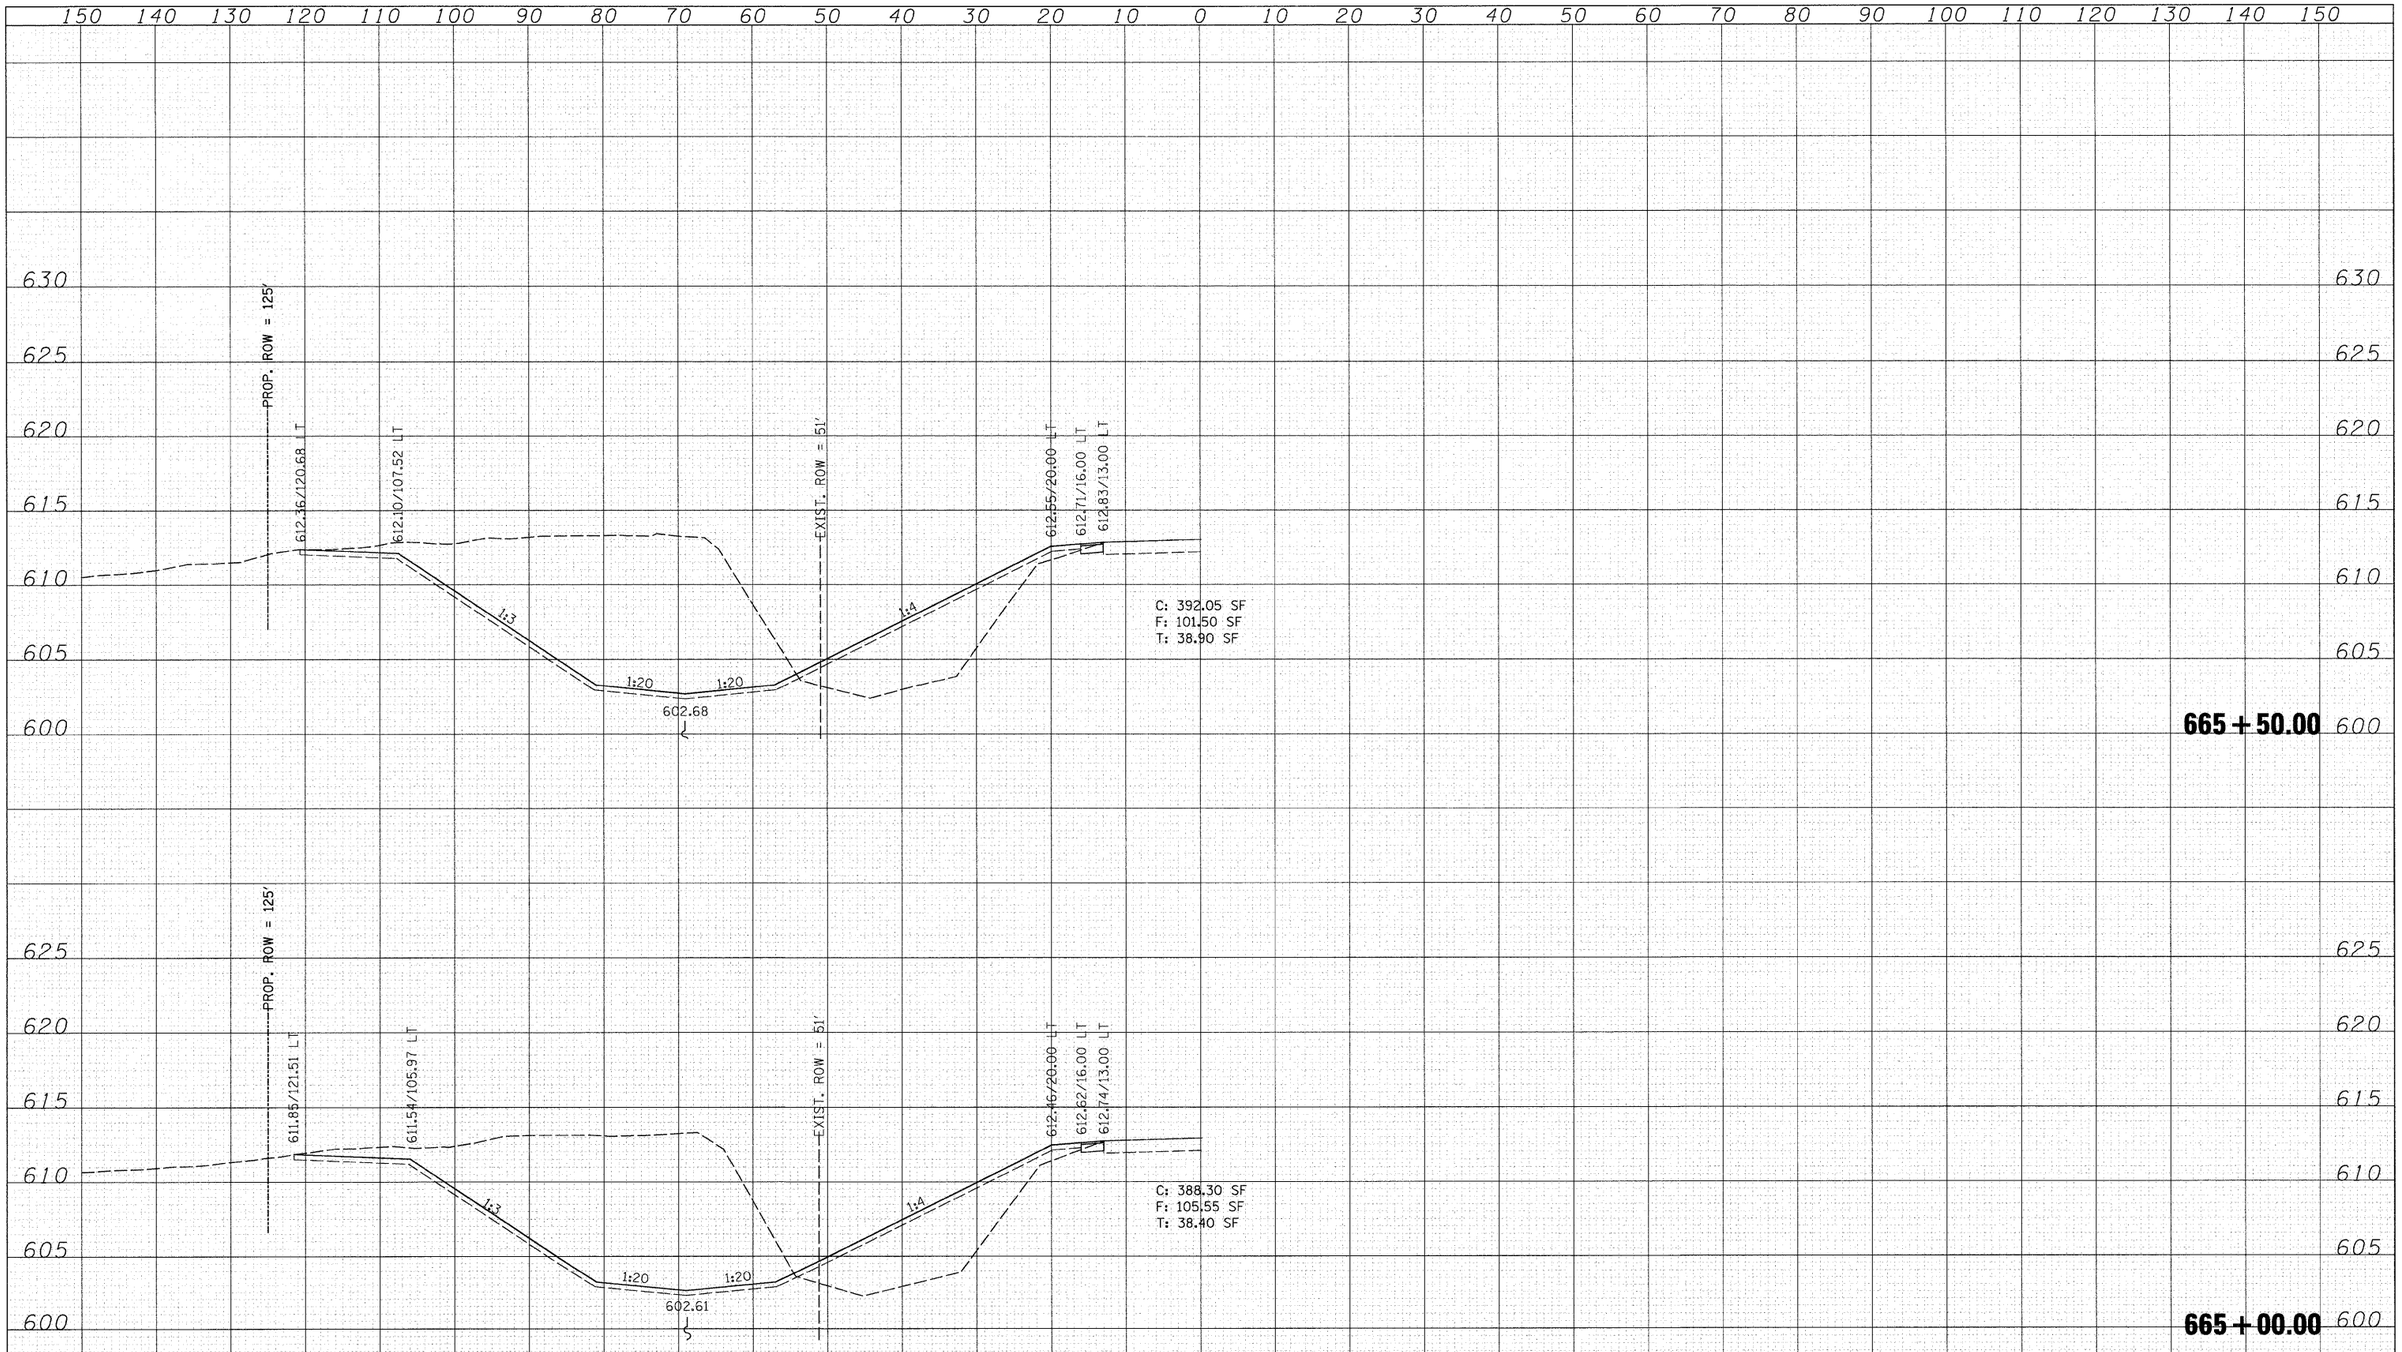

FINAL SURVEY	BY	DATE
NOTE BOOK	SURVEYED	
NO.	PLOTTED	
	TEMPLATE	
	AREAS	
	AREAS CHECKED	

ORIGINAL SURVEY	BY	DATE
NOTE BOOK	SURVEYED	
NO.	PLOTTED	
	TEMPLATE	
	AREAS	
	AREAS CHECKED	

FILE NAME = S:\JOL\6300--6399\6346\027\Micros\Sht\sht-xssht1.dgn	USER NAME = brianf	DESIGNED VLF	REVISED -
		CHECKED RKK	REVISED -
	PLOT SCALE = 10.0000 ' / IN.	DRAWN VLF	REVISED -
	PLOT DATE = 7/19/2011	CHECKED RKK	REVISED -

STATE OF ILLINOIS
DEPARTMENT OF TRANSPORTATION

CROSS SECTIONS – CULVERT/DITCH

SCALE: | SHEET NO. OF SHEETS | STA. 665+00.00 TO STA. 665+50.00

F.A.P. RTE.	SECTION	COUNTY	TOTAL SHEETS	SHEET NO.
585	128 BR	HENRY	106	105
		CONTRACT NO. 64C20		
FED. ROAD DIST. NO.	ILLINOIS	FED. AID PROJECT		