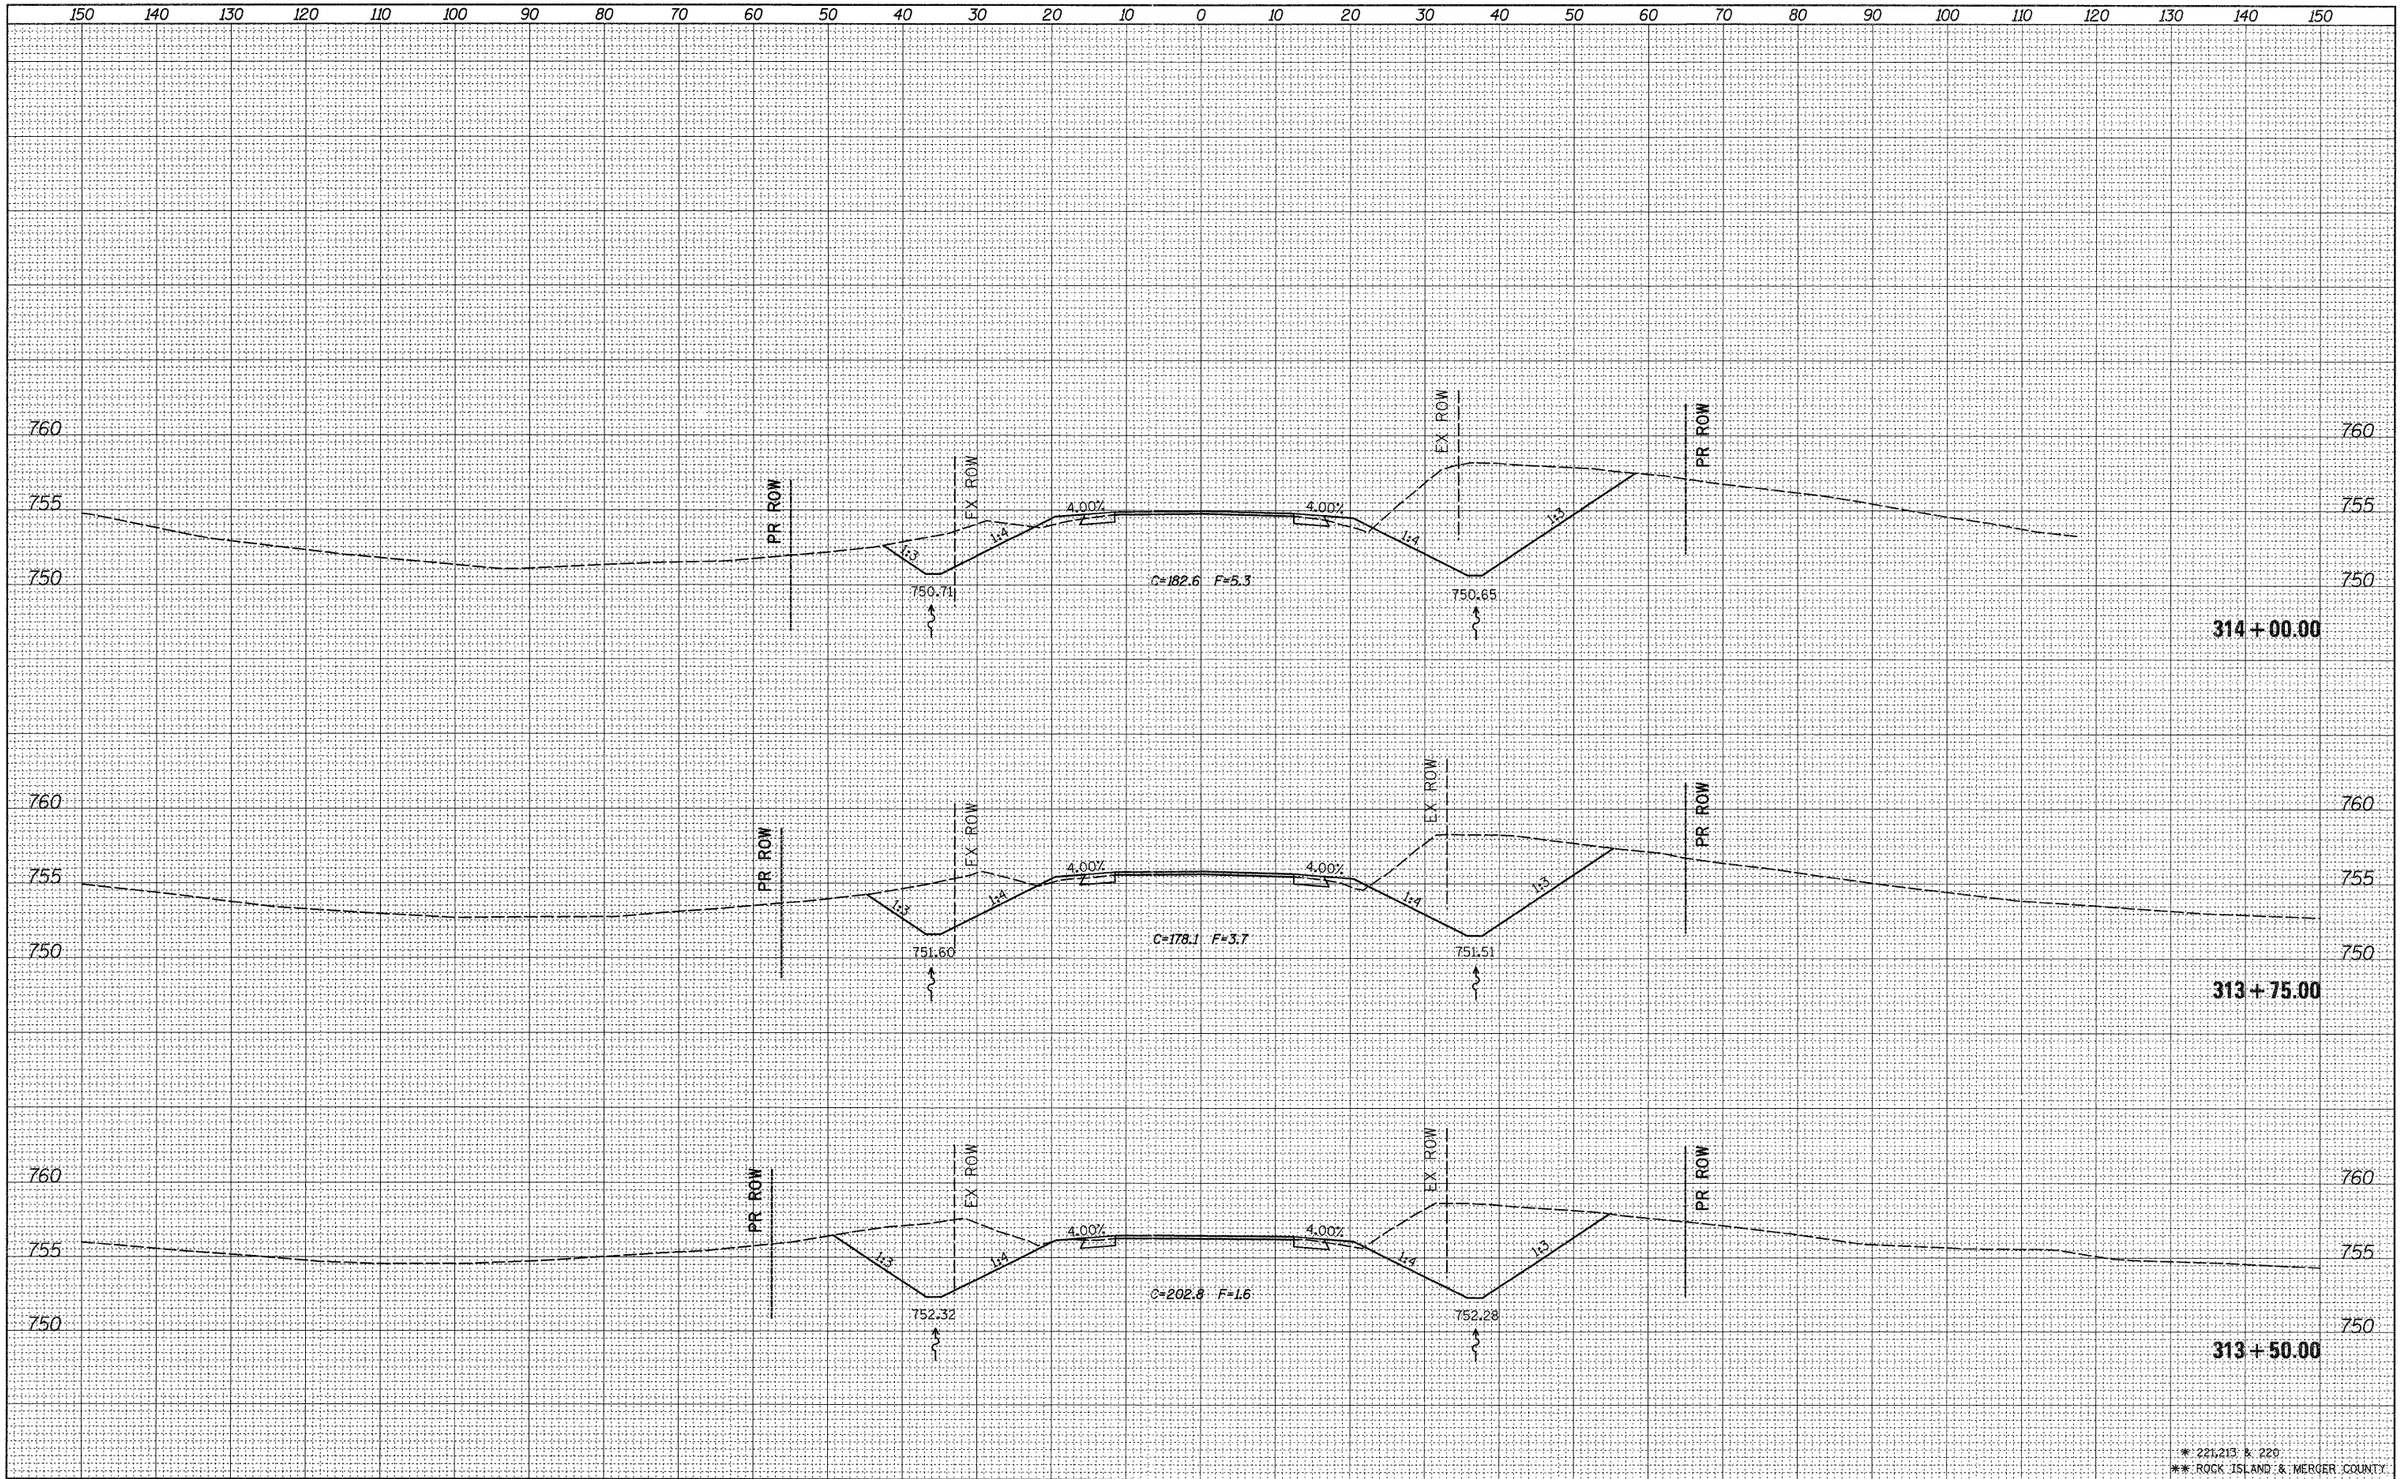

FINAL SURVEY — NOTE BOOK — NO.

BY	DATE
SURVEYED	
PLOTTED	
TYPED	
AREAS	
AREAS CHECKED	

ORIGINAL SURVEY — NOTE BOOK — NO.

BY	DATE
SURVEYED	
PLOTTED	
TYPED	
AREAS	
AREAS CHECKED	

* 221,213 & 220
** ROCK ISLAND & MERCER COUNTY

FILE NAME = c:\pw_work\pwidot\grantpm\d0184077\D212307-sht-xsml.dgn	USER NAME = grantpm	DESIGNED -	REVISED -
		DRAWN -	REVISED -
	PLOT SCALE = 10.0000 ' / in.	CHECKED -	REVISED -
	PLOT DATE = Thu Jun 23 07:46:39 2011	DATE -	REVISED -

STATE OF ILLINOIS
DEPARTMENT OF TRANSPORTATION

IL 94 CROSS SECTIONS

SCALE: | SHEET NO. OF SHEETS | STA. 313+50.00 TO STA. 314+00.00

F.A.S. RTE.	SECTION	COUNTY	TOTAL SHEETS	SHEET NO.
*	(19,20)RS-2	**	231	163

CONTRACT NO. 64D72

ILLINOIS | FED. AID PROJECT