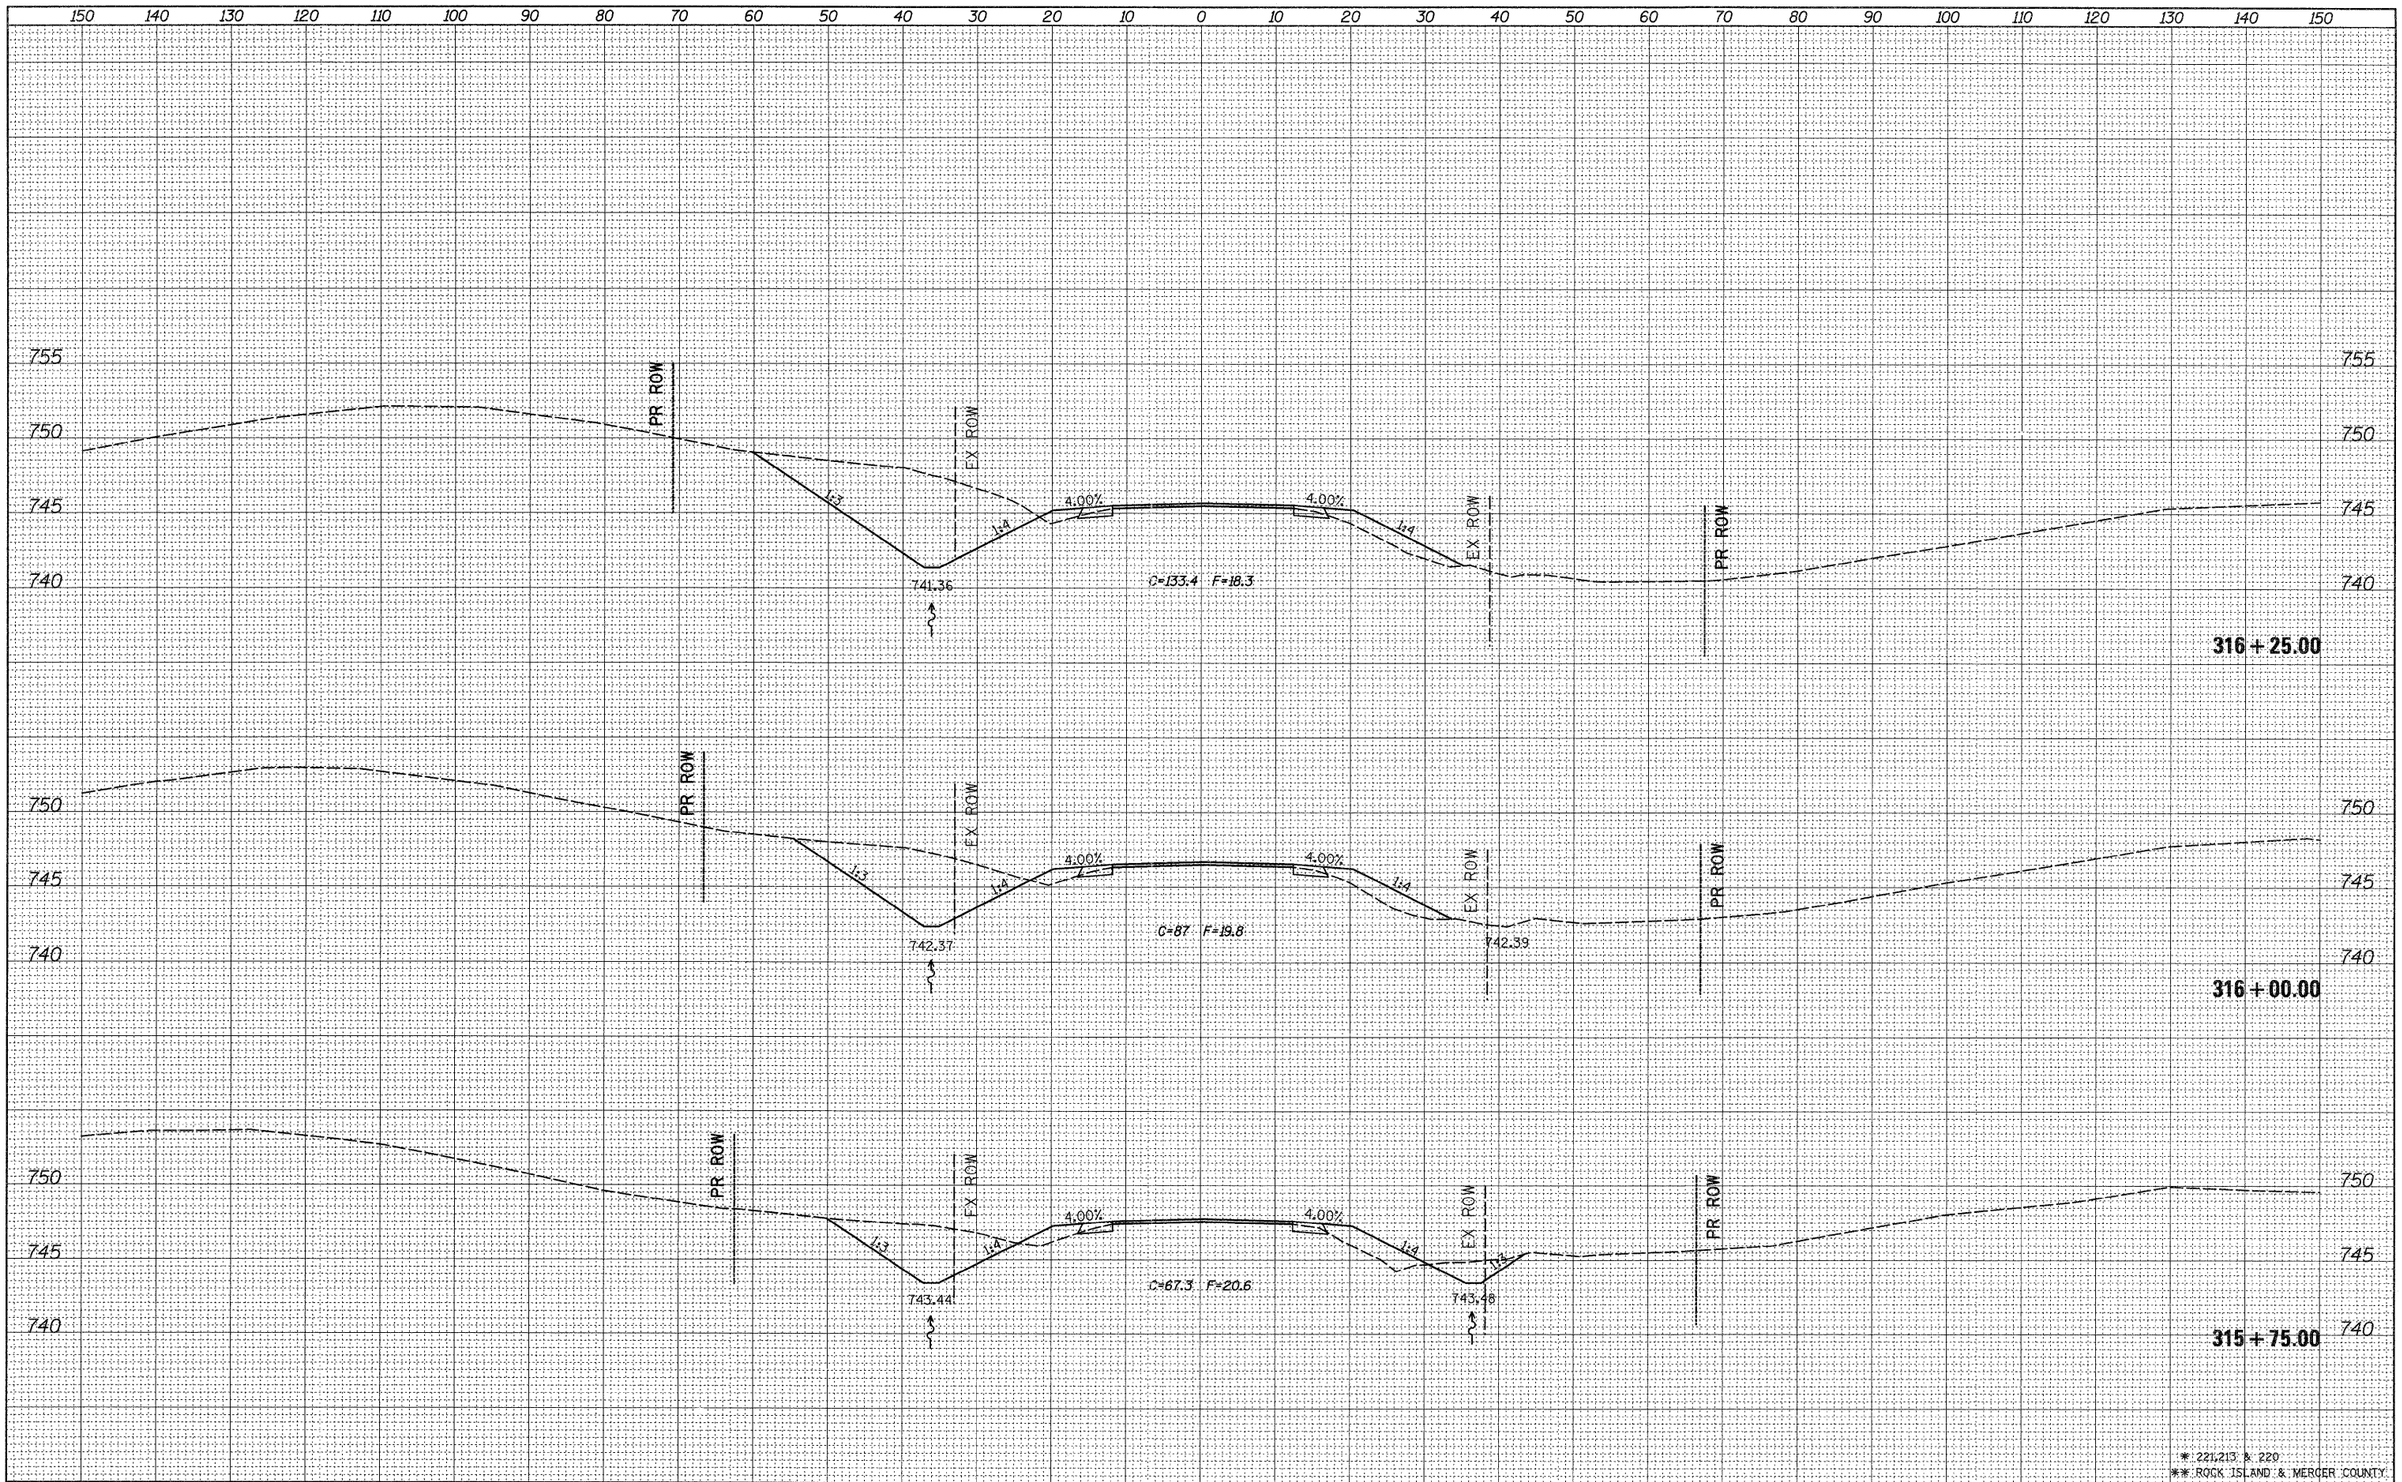

* 221,213 & 220
** ROCK ISLAND & MERCER COUNTY

FILE NAME = c:\pw_work\pwidot\grantpm\d0184077\D212307-sht-xsml.dgn	USER NAME = grantpm	DESIGNED -	REVISED -
		DRAWN -	REVISED -
	PLOT SCALE = 10.0000 ' / in.	CHECKED -	REVISED -
	PLOT DATE = Thu Jun 23 07:46:42 2011	DATE -	REVISED -

STATE OF ILLINOIS
DEPARTMENT OF TRANSPORTATION

IL 94 CROSS SECTIONS

SCALE: | SHEET NO. OF SHEETS | STA. 315+75.00 TO STA. 316+25.00

F.A.S. RTE.	SECTION	COUNTY	TOTAL SHEETS	SHEET NO.
*	(19,20)RS-2	**	231	166

CONTRACT NO. 64D72

ILLINOIS FED. AID PROJECT

ORIGINAL SURVEY	BY	DATE
NOTE BOOK	SURVEYED	
NO.	PLOTTED	
	TEMPLATE	
	AREAS	
	AREAS CHECKED	

FINAL SURVEY	BY	DATE
NOTE BOOK	SURVEYED	
NO.	PLOTTED	
	TEMPLATE	
	AREAS	
	AREAS CHECKED	