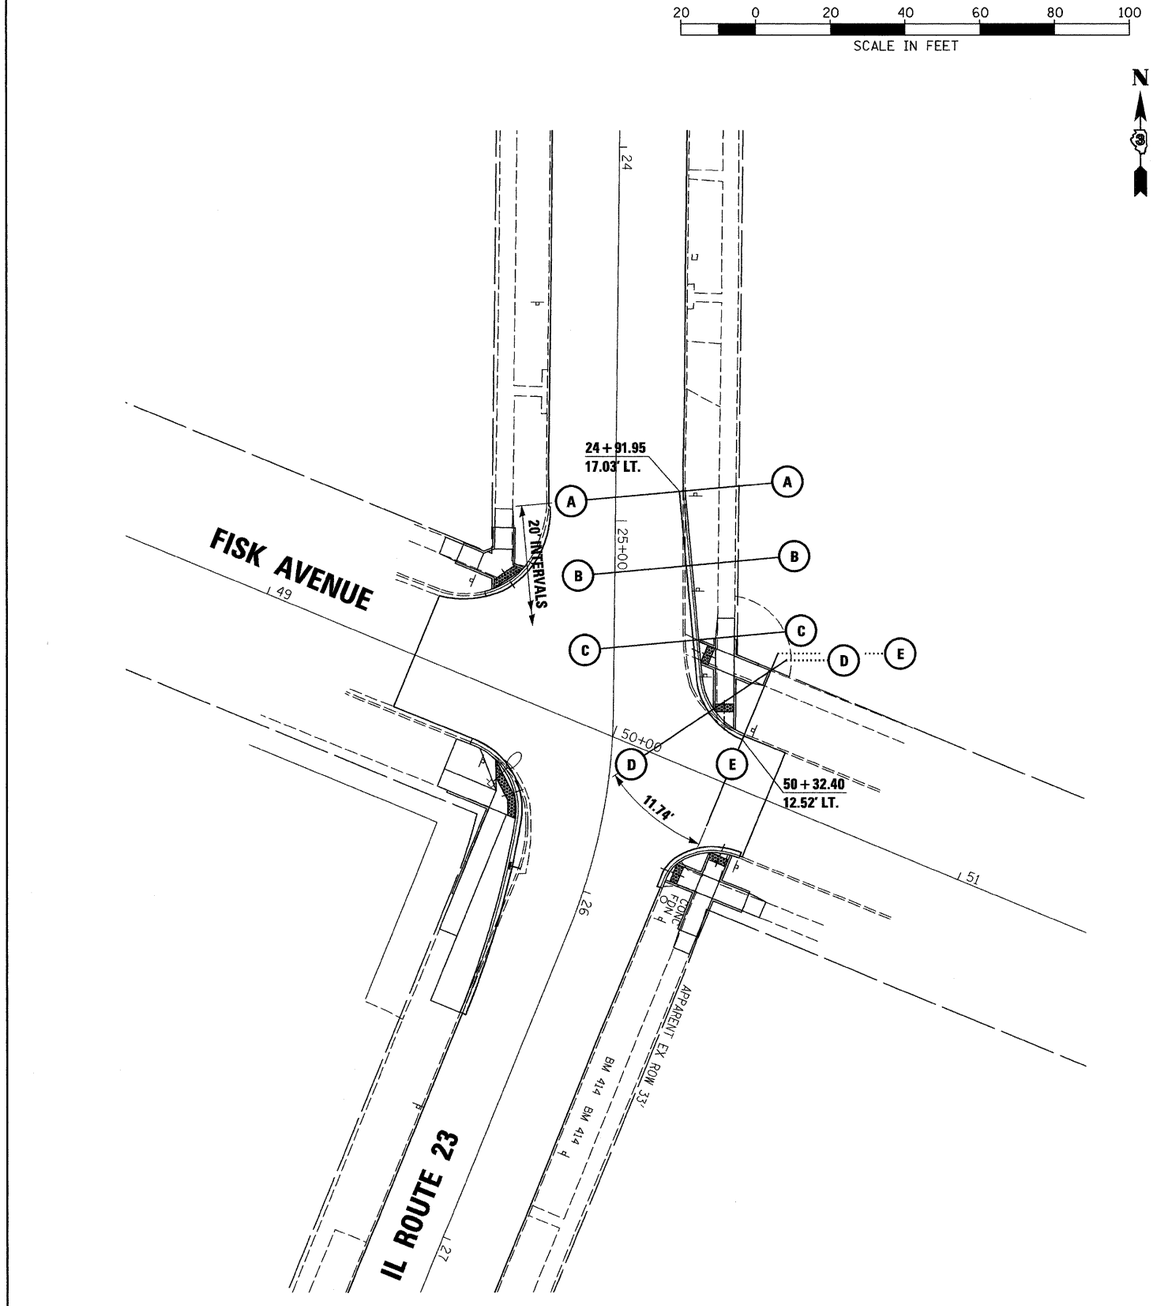

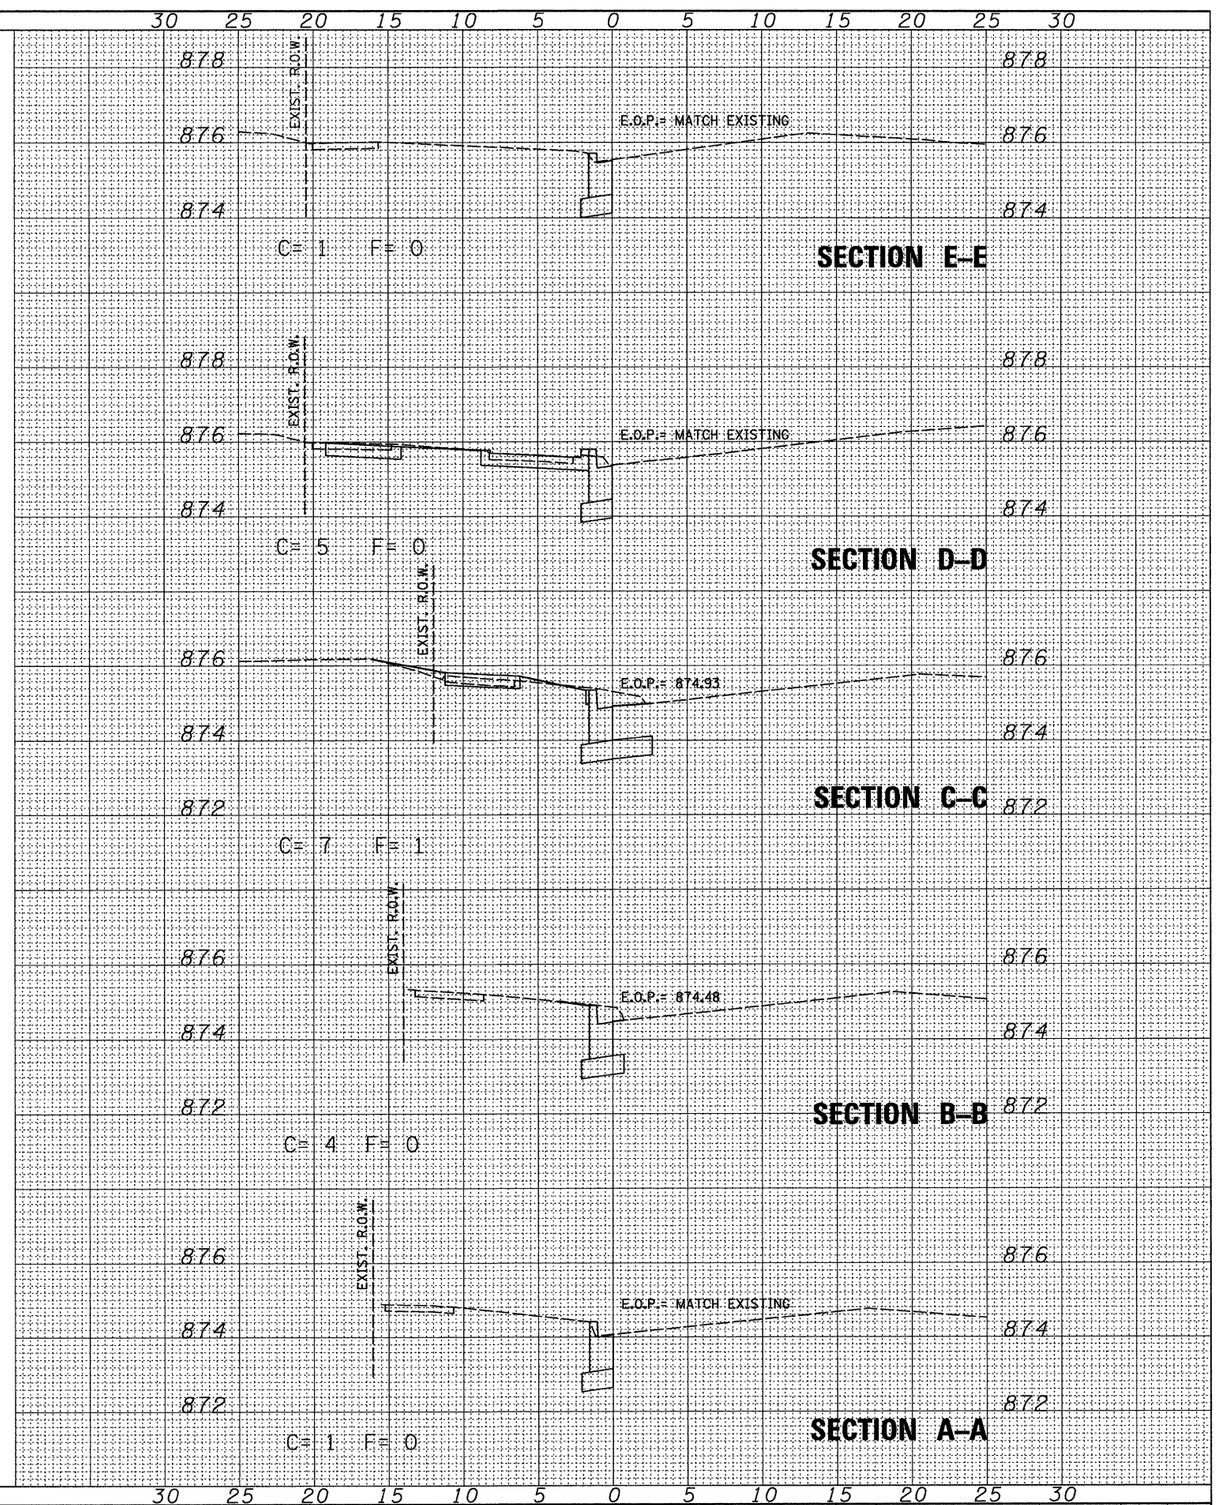

FINAL SURVEY
NOTE BOOK
NO.
SURVEYED
PLOTTED
TEMPLATE
AREAS
AREAS CHECKED

ORIGINAL SURVEY
NOTE BOOK
NO.
SURVEYED CHAMLIN & ASSOCIATES 01/09
PLOTTED LAG 09/09
TEMPLATE
AREAS
AREAS CHECKED

FILE NAME = D366983-SHT-XSSHT-FISK-NE.DGN	USER NAME = ___	DESIGNED - DJD	REVISED - ___
		DRAWN - LAG	REVISED - ___
	PLOT SCALE = 1"=20'	CHECKED - DJD	REVISED - ___
	PLOT DATE = 01/11	DATE - 01/11	REVISED - ___

STATE OF ILLINOIS
DEPARTMENT OF TRANSPORTATION

CROSS SECTIONS (FISK AVENUE) NE

SCALE: 1"=20' | SHEET NO. __ OF ___ SHEETS | STA. _____ TO STA. _____

F.A.P. RTE.	SECTION	COUNTY	TOTAL SHEETS	SHEET NO.
68	(28)N, TS & I	DEKALB	120	103
		CONTRACT NO. 66983		
	ILLINOIS FED. AID PROJECT			