FINAL SURVEY
NOTE BOOK
NO.
SURVEYED
PLOTTED
TEMPLATE
AREAS
AREAS CHECKED

ORIGINAL SURVEY
NOTE BOOK
NO.
SURVEYED 07/09
PLOTTED 09/09
TEMPLATE
AREAS
AREAS CHECKED
CHAMLIN & ASSOCIATES
LAG

20 0 20 40 60 80 100
SCALE IN FEET

N

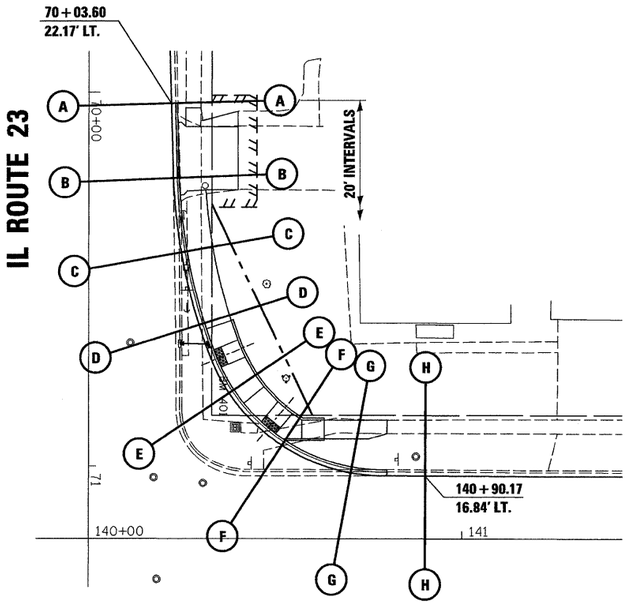

TAYLOR STREET

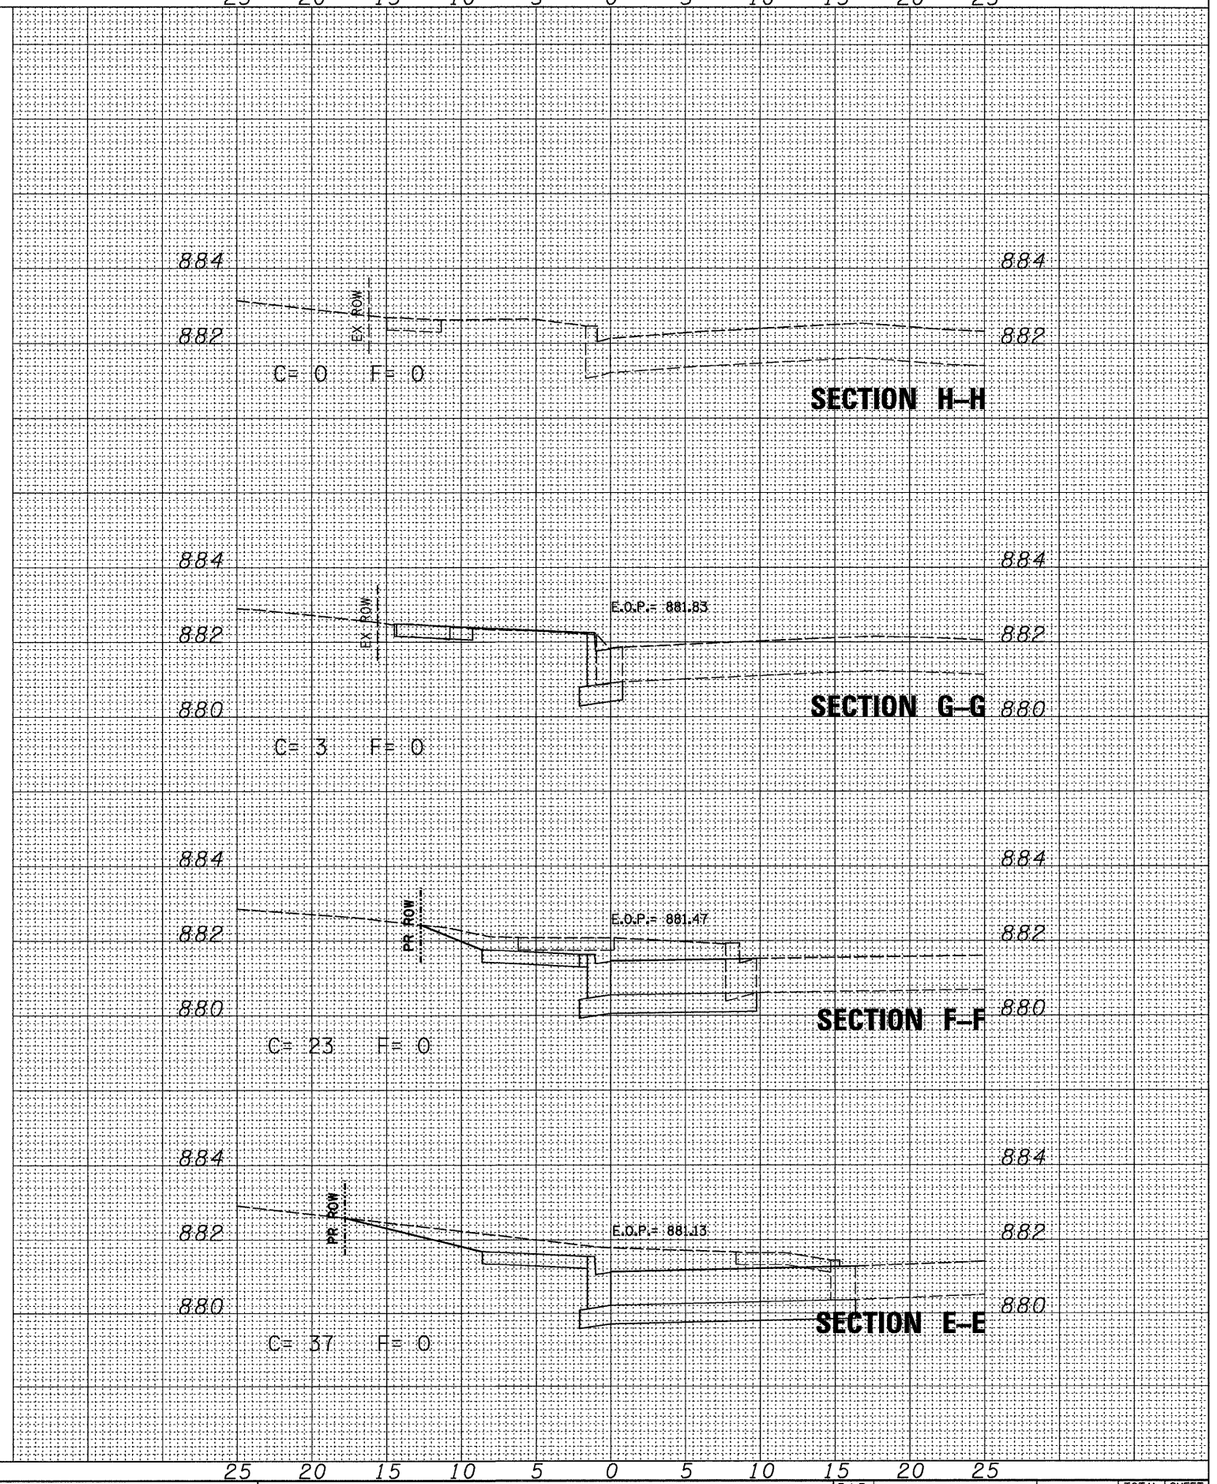

FILE NAME = 0366983-SHT-XSSHT-TAYLOR-NE.DGN	USER NAME = ___	DESIGNED - DJD	REVISED - ___ _____
		DRAWN - LAG	REVISED - ___ _____
	PLOT SCALE = 1'=20'	CHECKED - DJD	REVISED - ___ _____
	PLOT DATE = 01/11	DATE - 01/11	REVISED - ___ _____

STATE OF ILLINOIS
DEPARTMENT OF TRANSPORTATION

CROSS SECTIONS (TAYLOR STREET) NE

SCALE: 1"=20' | SHEET NO. __ OF ___ SHEETS | STA. _____ TO STA. _____

F.A.P. RTE.	SECTION	COUNTY	TOTAL SHEETS	SHEET NO.
68	(28)N, TS & I	DEKALB	120	109
		CONTRACT NO. 66983		
	ILLINOIS	FED. AID PROJECT		