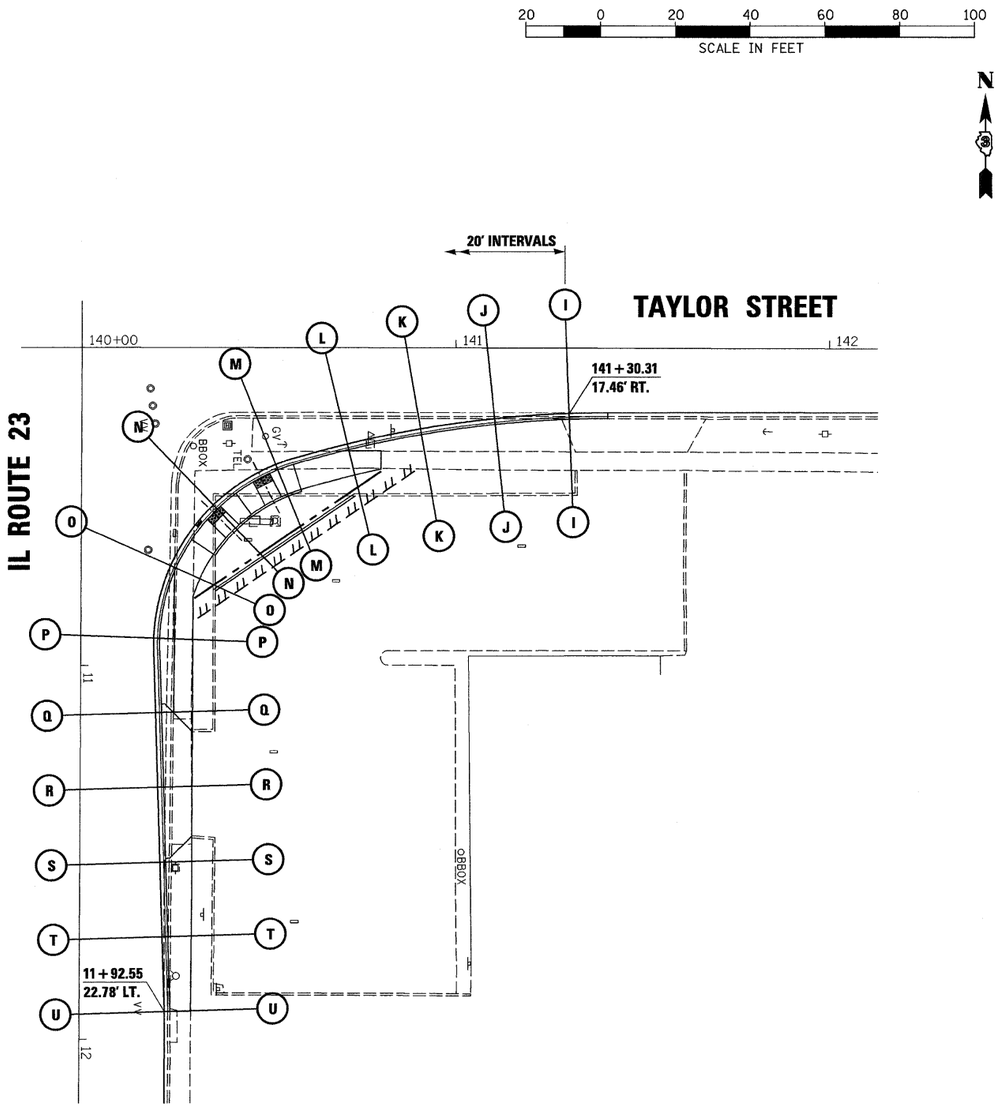

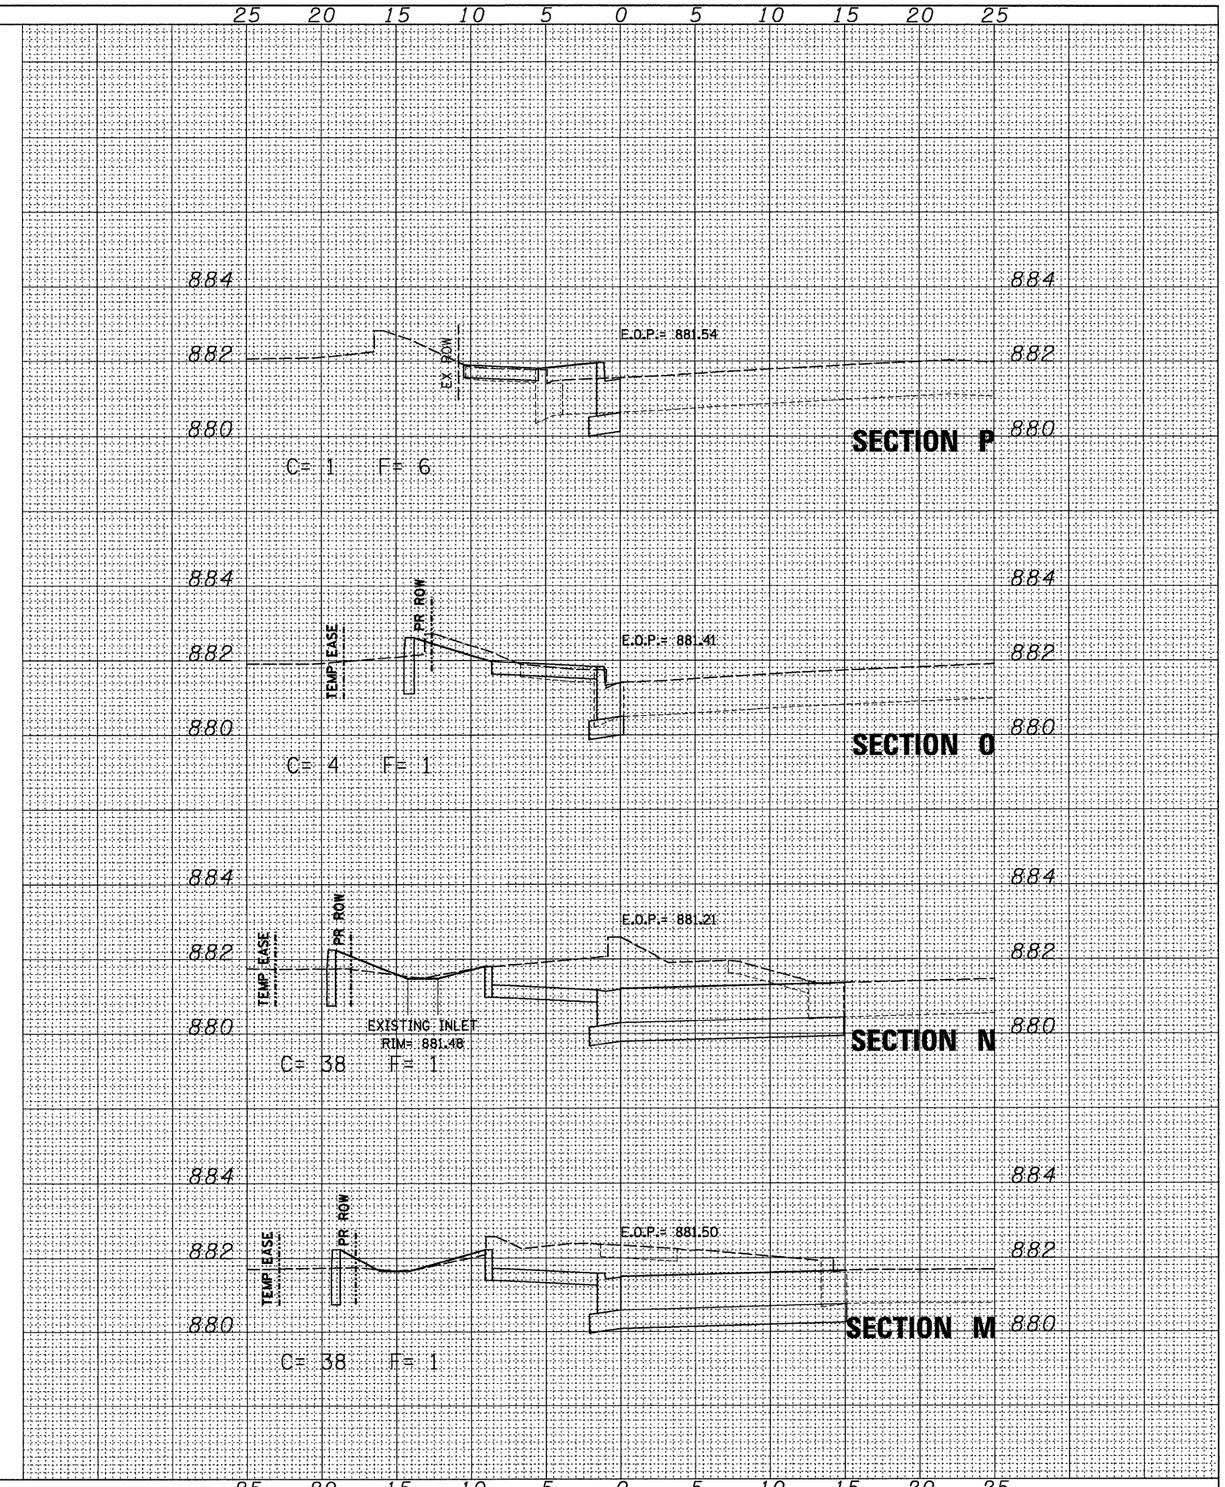

FILE NAME = D366983-SHT-XSSHT-TAYLOR-SE.DGN	USER NAME = ___	DESIGNED - DJD	REVISED - ___ _____	STATE OF ILLINOIS DEPARTMENT OF TRANSPORTATION	CROSS SECTIONS (TAYLOR STREET) SE
		DRAWN - LAG	REVISED - ___ _____		
	PLOT SCALE = 1"=20'	CHECKED - DJD	REVISED - ___ _____		
	PLOT DATE = 01/11	DATE - 01/11	REVISED - ___ _____		SCALE: 1"=20' SHEET NO. __ OF ___ SHEETS STA. _____ TO STA. _____

F.A.P. RTE.	SECTION	COUNTY	TOTAL SHEETS	SHEET NO.
68	(28)N, TS & I	DEKALB	120	111
		CONTRACT NO. 66983		
		ILLINOIS FED. AID PROJECT		

FINAL SURVEY: SURVEYED / PLOTTED / TEMPLATE / AREAS / AREAS CHECKED — NOTE BOOK NO.

ORIGINAL SURVEY: SURVEYED / PLOTTED / TEMPLATE / AREAS / AREAS CHECKED — NOTE BOOK NO. — CHAMLIN & ASSOCIATES LAG — DATE 07/09 09/09