CONTRACT NO. 72E60

F.A.I. RTE.	SECTION	COUNTY	TOTAL SHEETS	SHEET NO.
55/72	D6 PATCHING 2012	SANGAMON	10	6
STA.		TO STA.		
FED. ROAD DIST. NO. .	ILLINOIS	FED. AID PROJECT		

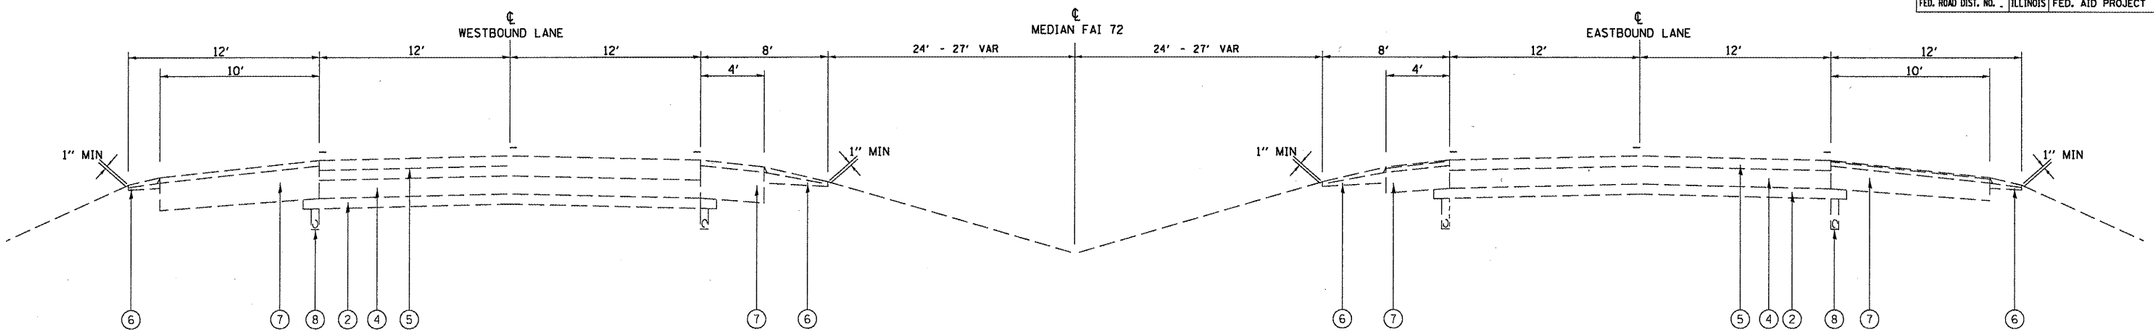

FAI - 72

WB LANES

EB LANES

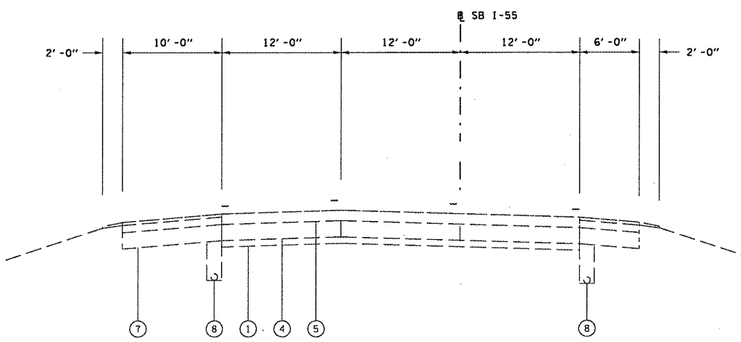

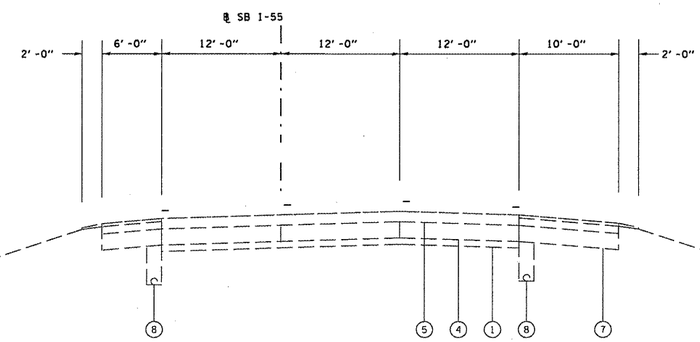

SB LANES

STA 80+88 TO 83+88

FAI 55
THREE LANE SECTION

NB LANES

STA 80+88 TO 83+88

LEGEND

1. EX STABILIZED SUB-BASE 4"
2. EX AGGREGATE SUB-BASE 4"
3. EX PCC PAVEMENT 10"
4. EX CRPCC PAVEMENT
5. EX HOT -MIX ASPHALT SURFACE COURSE (VARIABLE THICKNESS)
6. EX AGGREGAE SHOULDERS
7. EX HOT-MIX ASPHALT SHOULDERS
8. EX PIPE UNDERDRAIN

REVISIONS	
NAME	DATE

ILLINOIS DEPARTMENT OF TRANSPORTATION

TYPICAL SECTIONS

FAI 55 & FAI 72 (I 55, I 72)
SECTION D6 PATCHING 2012
SANGAMON COUNTY

SCALE: DRAWN BY

DATE CHECKED BY

PLOT DATE = Jul-14-2011 07:08:48AM
FILE NAME = S:\CONTRMAINT.CAD\72E60\typicals.dgn
PLOT SCALE = 105.0000 ' / in.
USER NAME = sherpsd