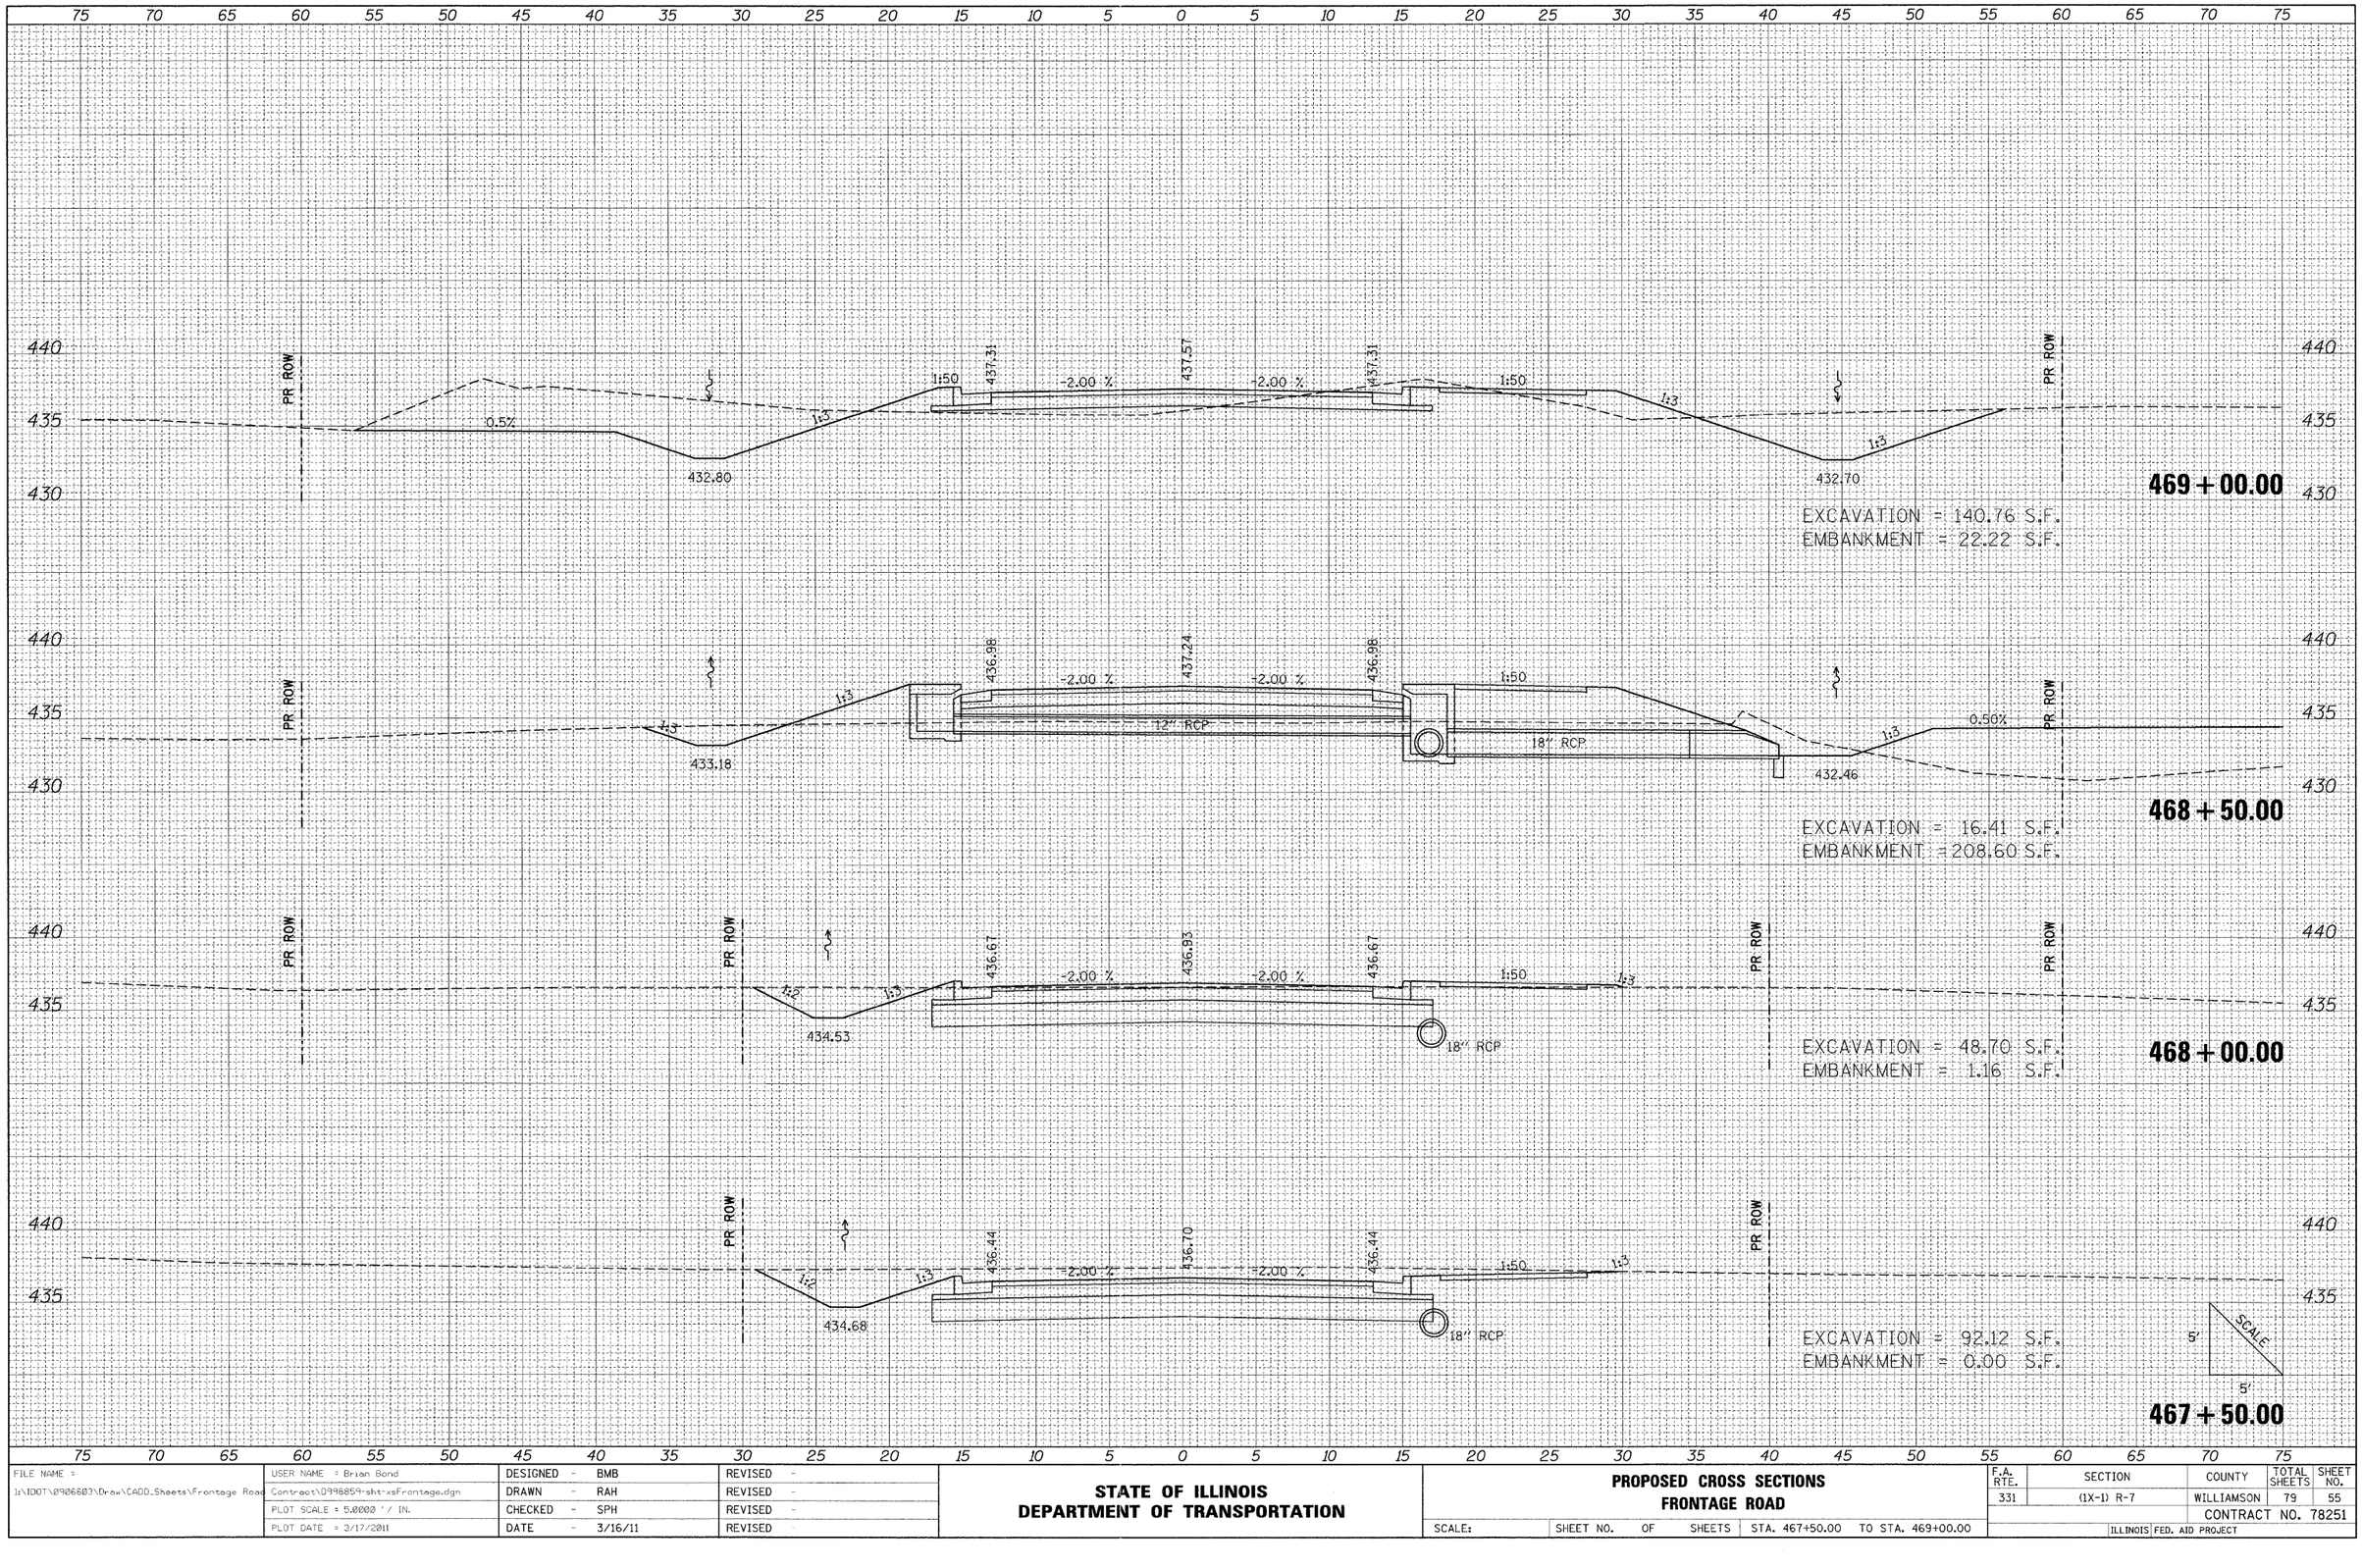

FINAL SURVEY	SURVEYED	BY	DATE
NOTE BOOK	PLOTTED		
NO.	SCALE		
	AREAS		
	AREAS CHECKED		

ORIGINAL SURVEY	SURVEYED	BY	DATE
NOTE BOOK	PLOTTED		
NO.	SCALE		
	AREAS		
	AREAS CHECKED		

FILE NAME = I:\IDOT\Ø9Ø66Ø3\Draw\CADD_Sheets\Frontage Road	USER NAME = Brian Bond	DESIGNED - BMB	REVISED -
	Contract\Ø998859-sht-xsFrontage.dgn	DRAWN - RAH	REVISED -
	PLOT SCALE = 5.ØØØØ ' / IN.	CHECKED - SPH	REVISED -
	PLOT DATE = 3/17/2011	DATE - 3/16/11	REVISED

STATE OF ILLINOIS
DEPARTMENT OF TRANSPORTATION

PROPOSED CROSS SECTIONS
FRONTAGE ROAD

SCALE: | SHEET NO. OF SHEETS | STA. 467+50.00 TO STA. 469+00.00

F.A. RTE.	SECTION	COUNTY	TOTAL SHEETS	SHEET NO.
331	(1X-1) R-7	WILLIAMSON	79	55
		CONTRACT NO. 78251		
	ILLINOIS FED. AID PROJECT			