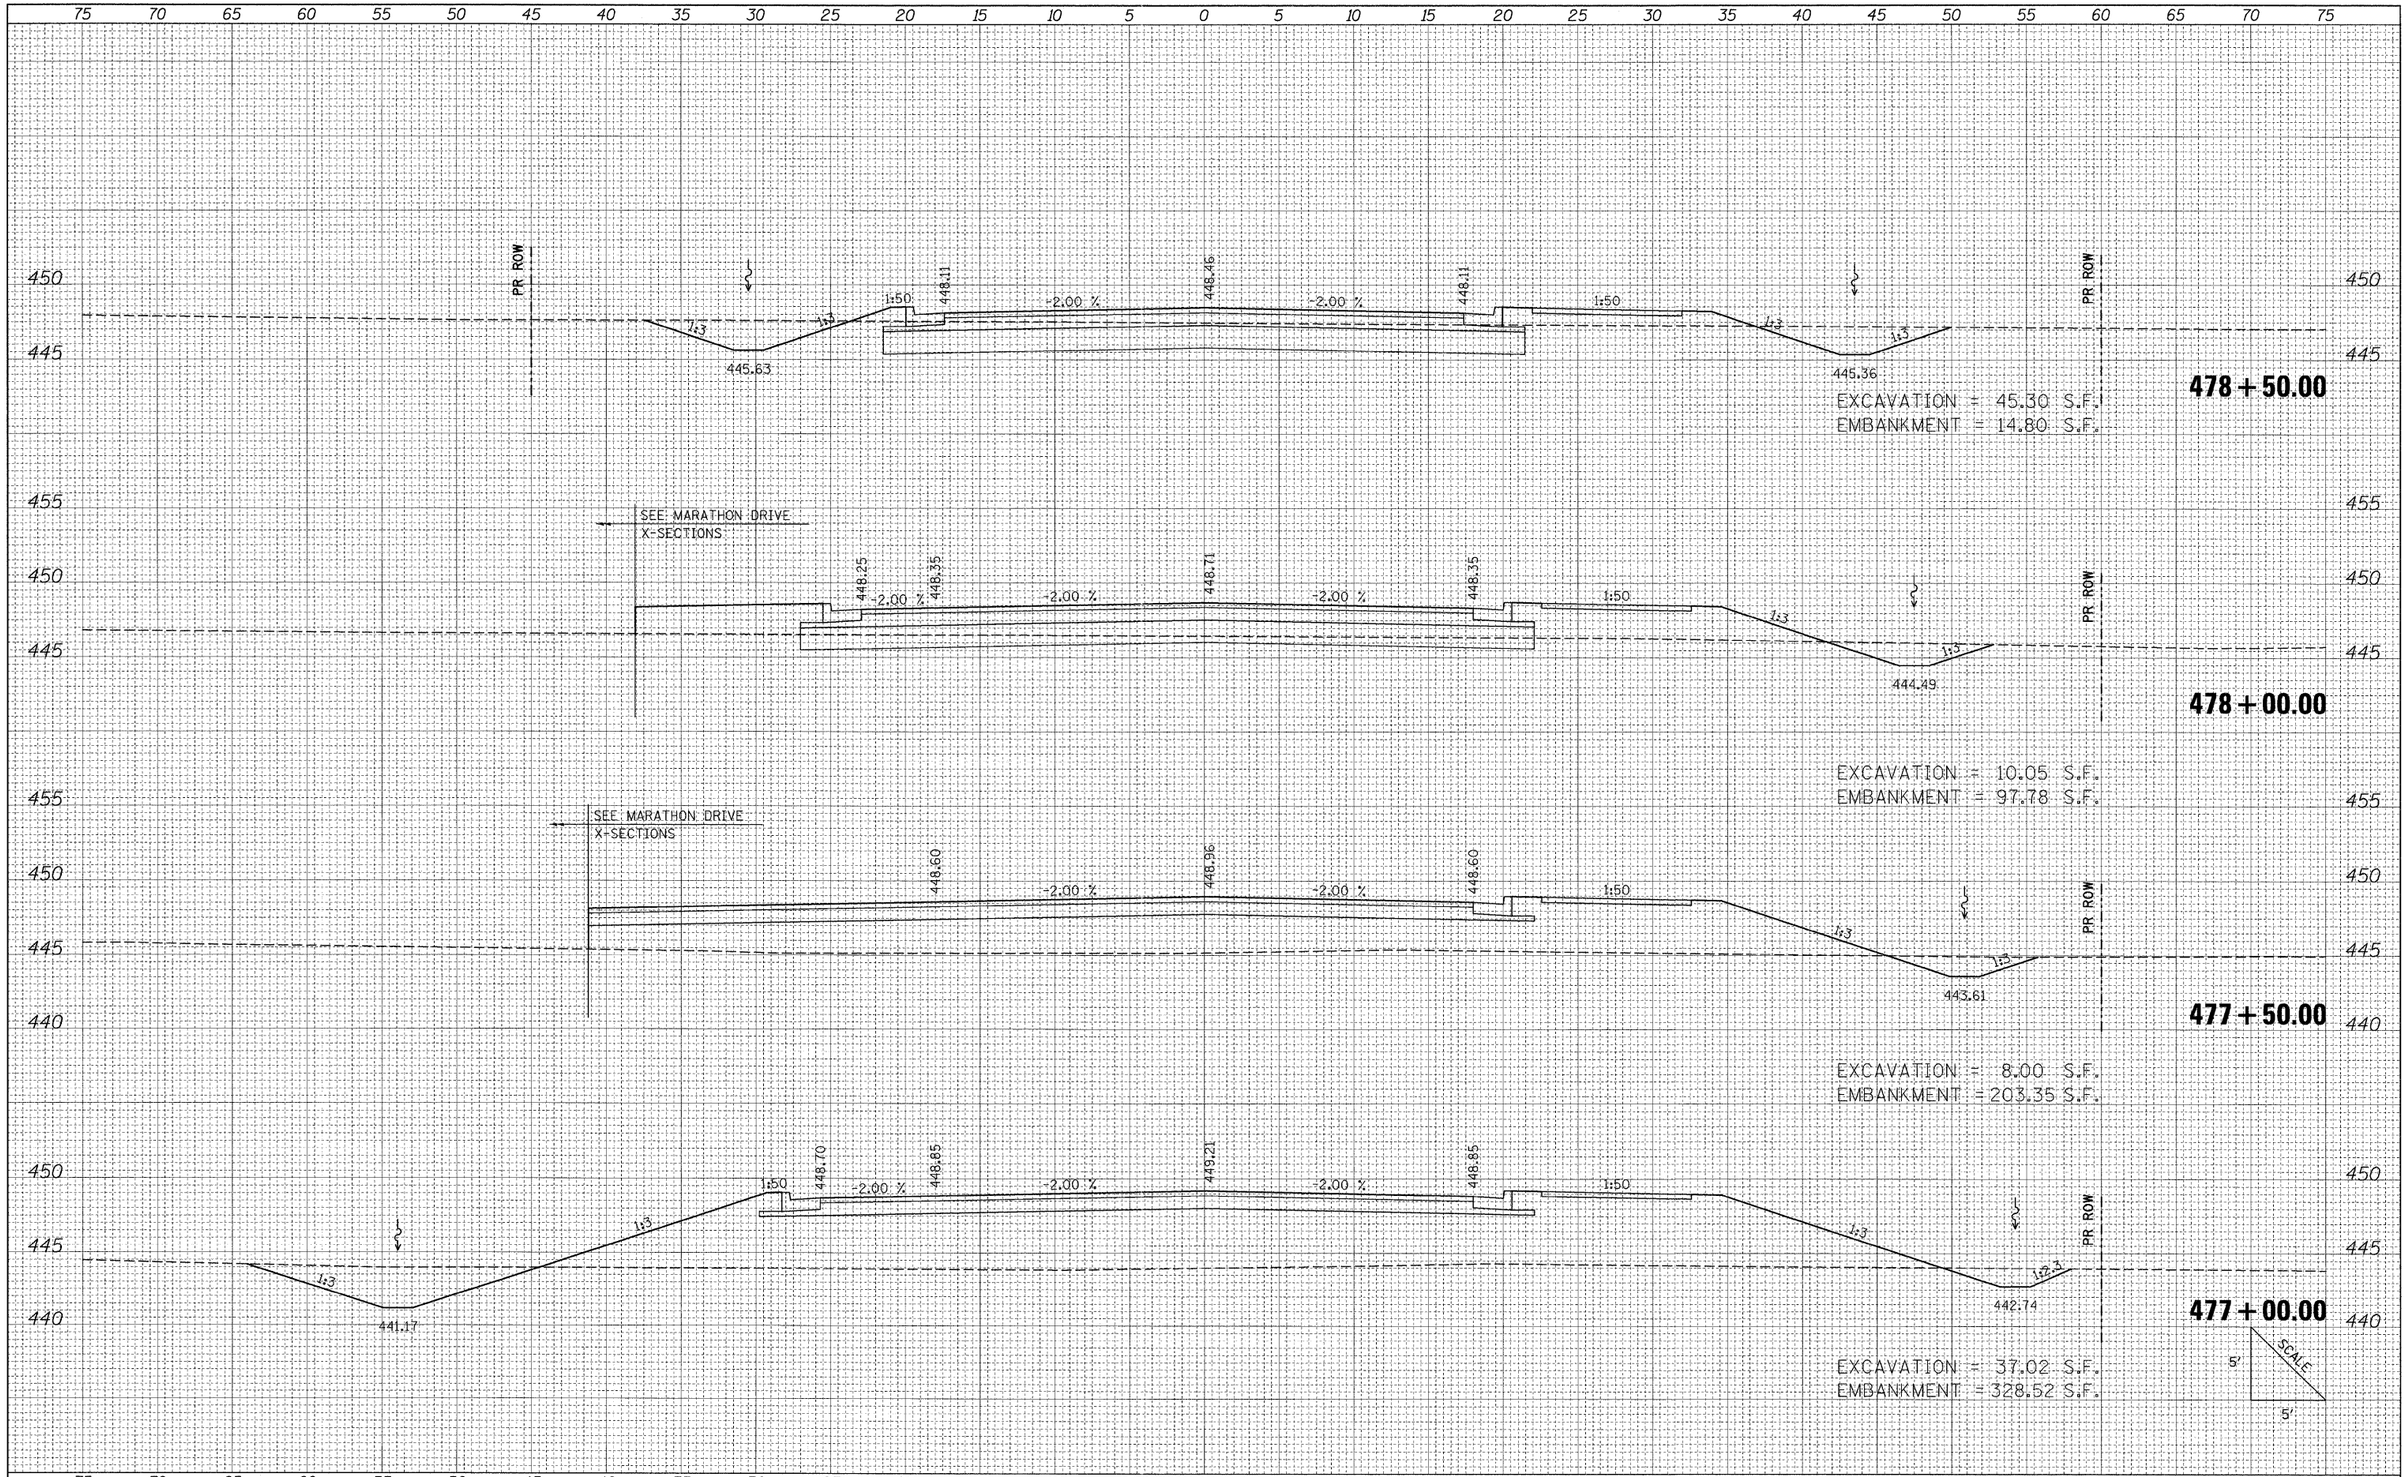

FILE NAME =	USER NAME = Brian Bond	DESIGNED - BMB	REVISED -
I:\IDOT\0906603\Draw\CADD_Sheets\Frontage Road Contract\D998859-sht-xsFrontage.dgn		DRAWN - RAH	REVISED -
	PLOT SCALE = 5.0000 ' / IN.	CHECKED - SPH	REVISED -
	PLOT DATE = 3/17/2011	DATE - 3/16/11	REVISED -

STATE OF ILLINOIS
DEPARTMENT OF TRANSPORTATION

PROPOSED CROSS SECTIONS
FRONTAGE ROAD

SCALE: | SHEET NO. OF SHEETS | STA. 477+00.00 TO STA. 478+50.00

F.A. RTE.	SECTION	COUNTY	TOTAL SHEETS	SHEET NO.
331	(IX-1) R-7	WILLIAMSON	79	59

CONTRACT NO. 78251

ILLINOIS FED. AID PROJECT

FINAL SURVEY	BY	DATE
SURVEYED		
PLOTTED		
TEMPLATE		
AREAS		
AREAS CHECKED		
NOTE BOOK NO.		

ORIGINAL SURVEY	BY	DATE
SURVEYED		
PLOTTED		
TEMPLATE		
AREAS		
AREAS CHECKED		
NOTE BOOK NO.		