PLAN
SURVEYED
PLOTTED
ALIGNMENT CHECKED
NOTE BOOK ALIGNMENT RECORDED
NO. CADD FILE NAME
DATE
BY

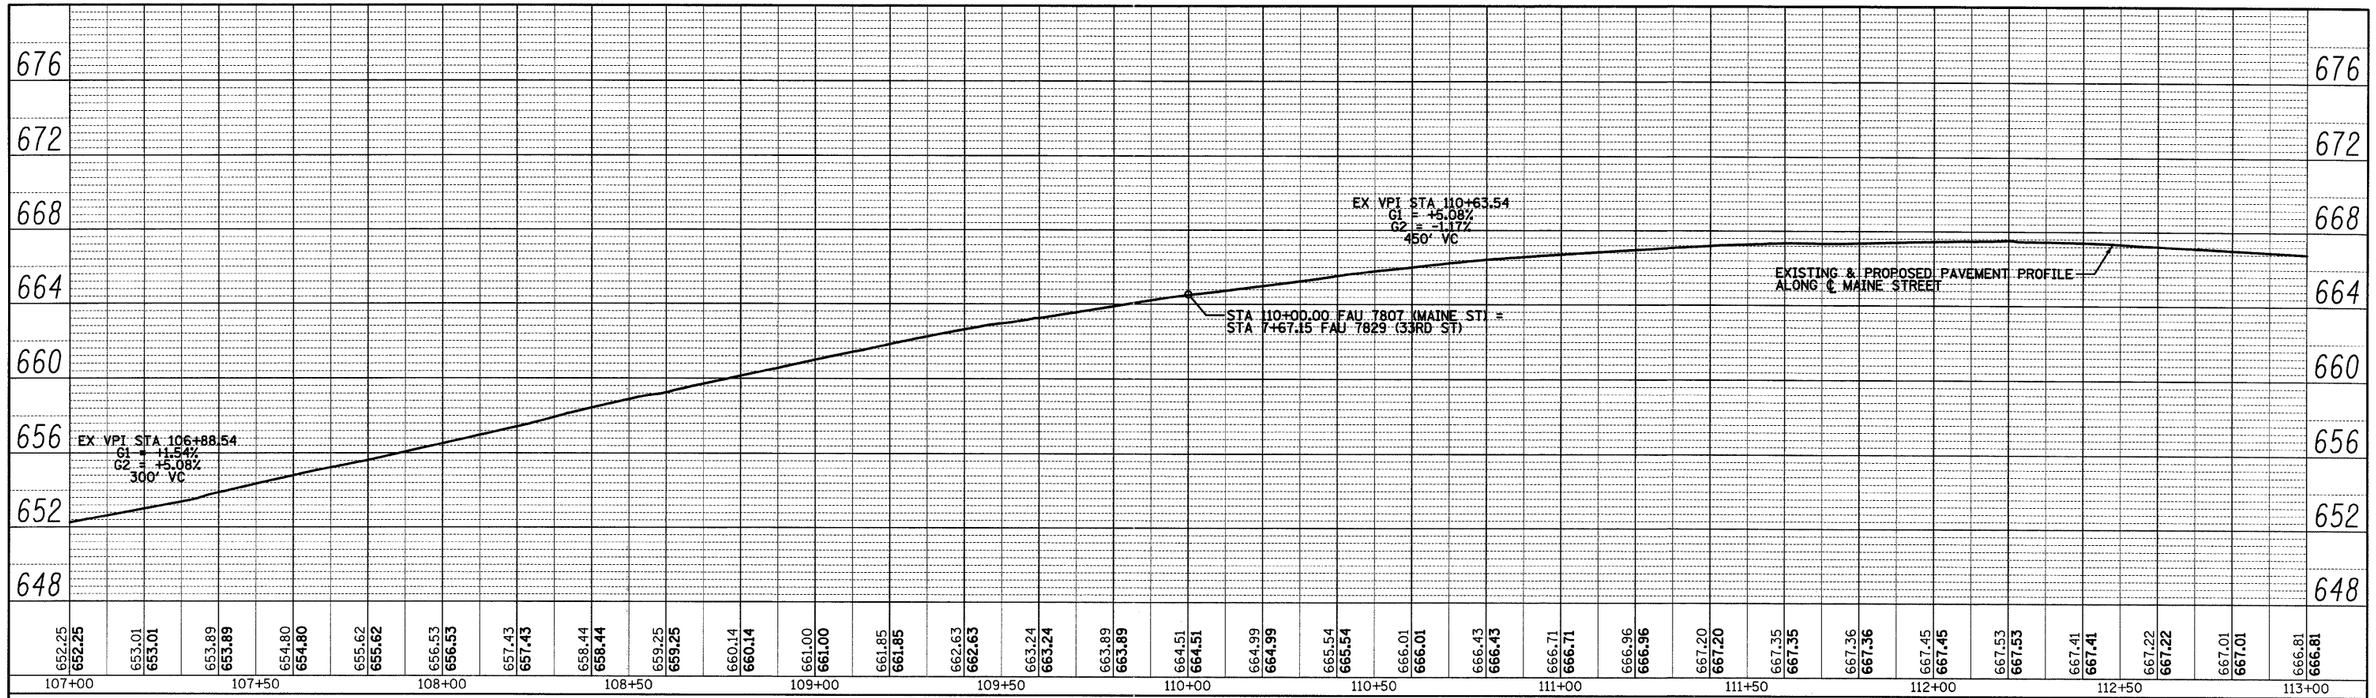

PROFILE
SURVEYED
PLOTTED
GRADES CHECKED
NOTE BOOK ALIGNMENT RECORDED
NO. STRUCTURE NOTATNS CHKD
DATE
BY

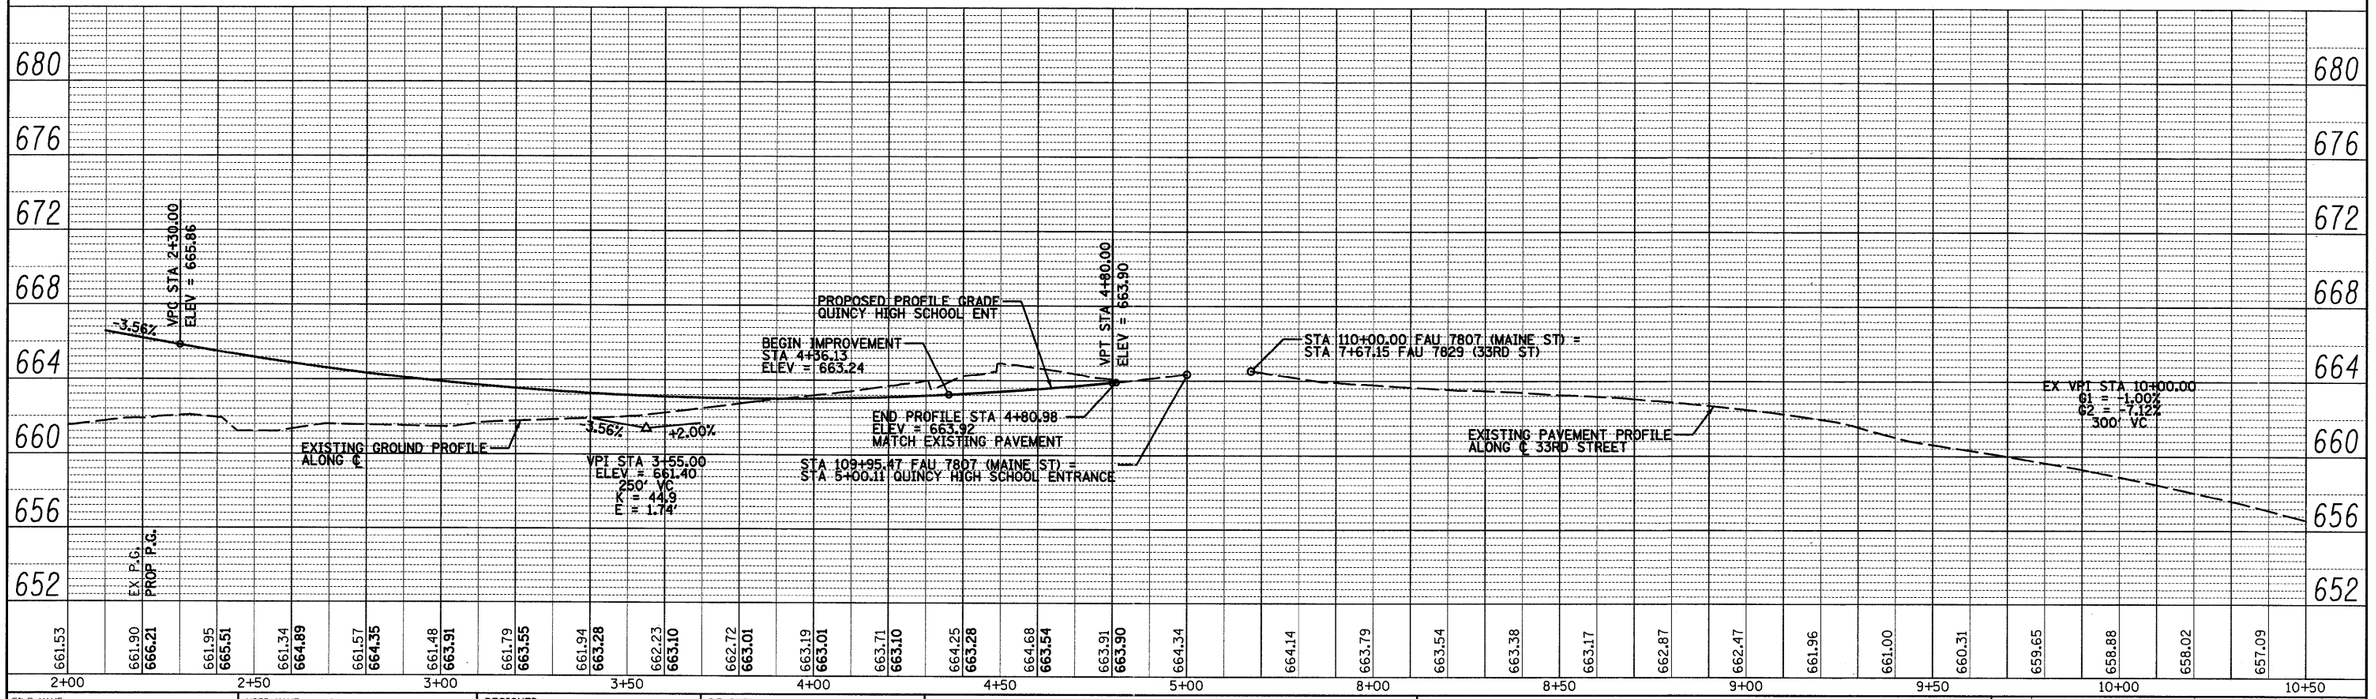

FILE NAME = P:\08files\080297\05 Plans\ConstructionPlans\PP04_080297.dgn	USER NAME = seb	DESIGNED -	REVISED -
		CHECKED -	REVISED -
	PLOT SCALE = 20.0000 ' / IN.	DRAWN -	REVISED -
	PLOT DATE = 6/28/2011	CHECKED -	REVISED -

CITY OF QUINCY
730 MAINE STREET
QUINCY, IL 62301

FAU 7807 (MAINE STREET)
PROFILE

SCALE: 1"=20' (FS) | SHEET NO. 4 OF 6 SHEETS | STA. 107+00 | TO STA. 113+00

F.A.U. RTE.	SECTION	COUNTY	TOTAL SHEETS	SHEET NO.
7807	08-00307-00-TL	ADAMS	50	15
		CONTRACT NO. 93554		
FED. ROAD DIST. NO.	ILLINOIS	FED. AID PROJECT		