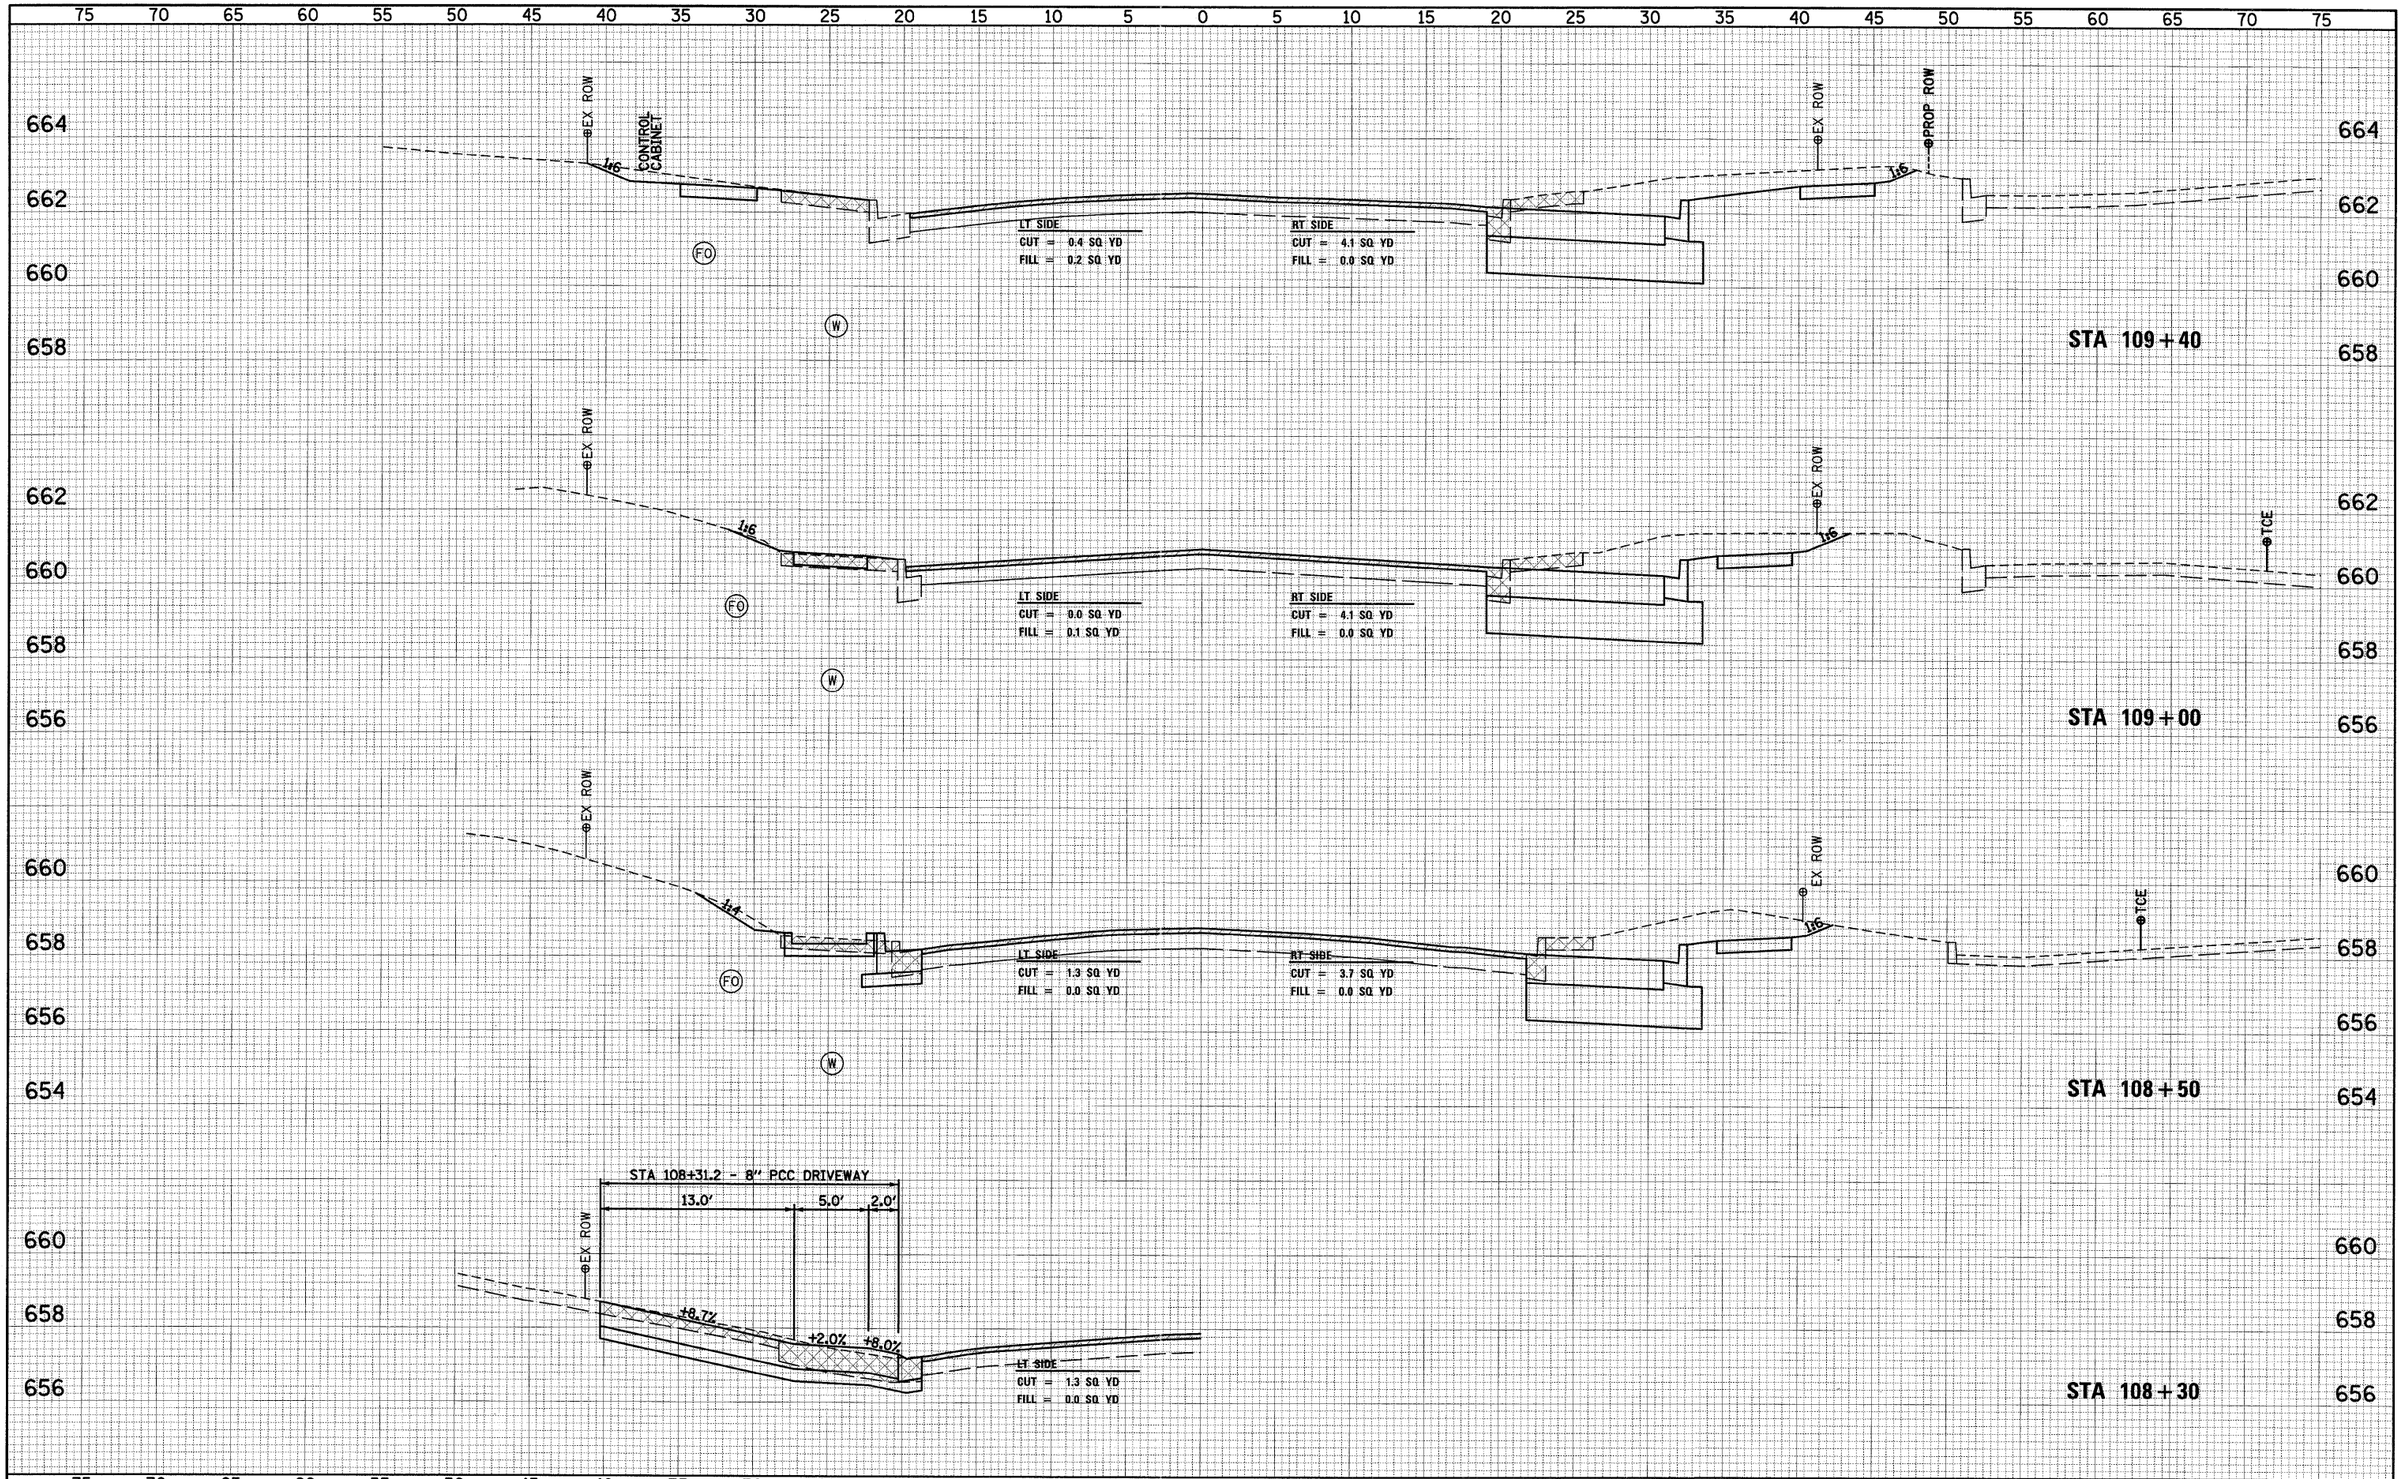

FILE NAME = P:\00files\000297\05 Plans\ConstructionPlans\XS_000297.dgn	USER NAME = seb	DESIGNED -	REVISED -
		CHECKED -	REVISED -
	PLOT SCALE = 5.0000 ' / IN.	DRAWN -	REVISED -
	PLOT DATE = 6/28/2011	CHECKED -	REVISED -

CITY OF QUINCY
730 MAINE STREET
QUINCY, IL 62301

FAU 7807 (MAINE STREET) CROSS SECTIONS
STA 108+50 TO STA 109+40

SCALE: | SHEET NO. OF SHEETS | STA. 108+50 TO STA. 109+40

F.A.U. RTE.	SECTION	COUNTY	TOTAL SHEETS	SHEET NO.
7807	08-00307-00-TL	ADAMS	50	40

CONTRACT NO. 93554

FED. ROAD DIST. NO. | ILLINOIS | FED. AID PROJECT

FINAL SURVEY	SURVEYED		BY	DATE
	PLOTTED			
NOTE BOOK	TEMPLATE			
NO.	AREAS			
	AREAS CHECKED			

ORIGINAL SURVEY	SURVEYED		BY	DATE
	PLOTTED			
NOTE BOOK	TEMPLATE			
NO.	AREAS			
	AREAS CHECKED			