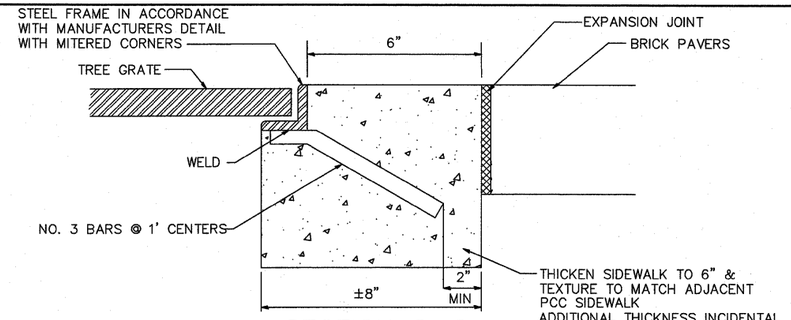

SECTION C–C
TREE FRAME AND GRATE DETAIL
OPTION 1
(NOT TO SCALE)

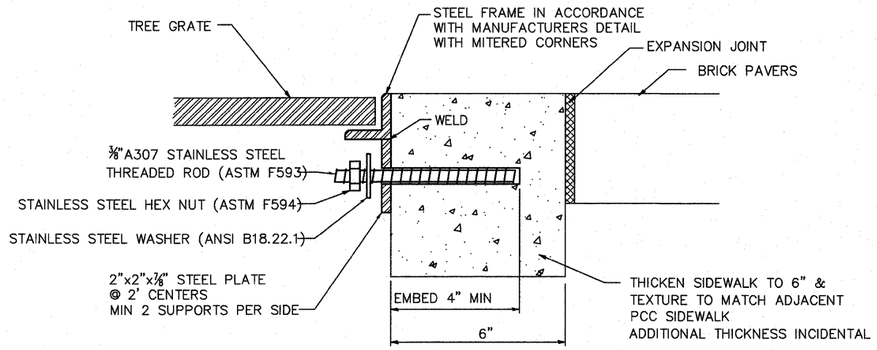

SECTION C–C
TREE FRAME AND GRATE DETAIL
OPTION 2
(NOT TO SCALE)

EMBED STAINLESS STEEL THREADED ROD WITH A CAPSULE OR ADHESIVE CARTRIDGE TYPE EPOXY SYSTEM. THE CONTRACTOR SHALL INSTALL THE RODS IN PRE–DRILLED HOLES ACCORDING TO THE MANUFACTURER'S RECOMMENDATIONS AND PROCEDURES. THE CAPSULE OR THE ADHESIVE CARTRIDGE SHALL BE SEALED WITH PREMEASURED AMOUNTS OF THE ADHESIVE CHEMICAL.

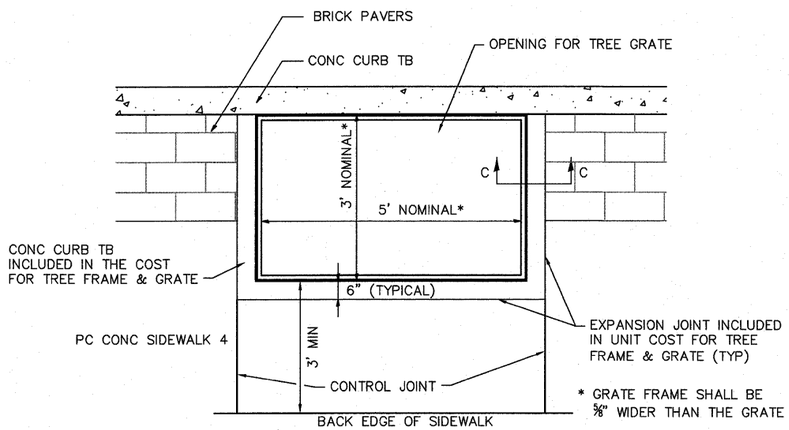

TREE FRAME AND GRATE DETAIL
(NOT TO SCALE)
STA 23+79 LT

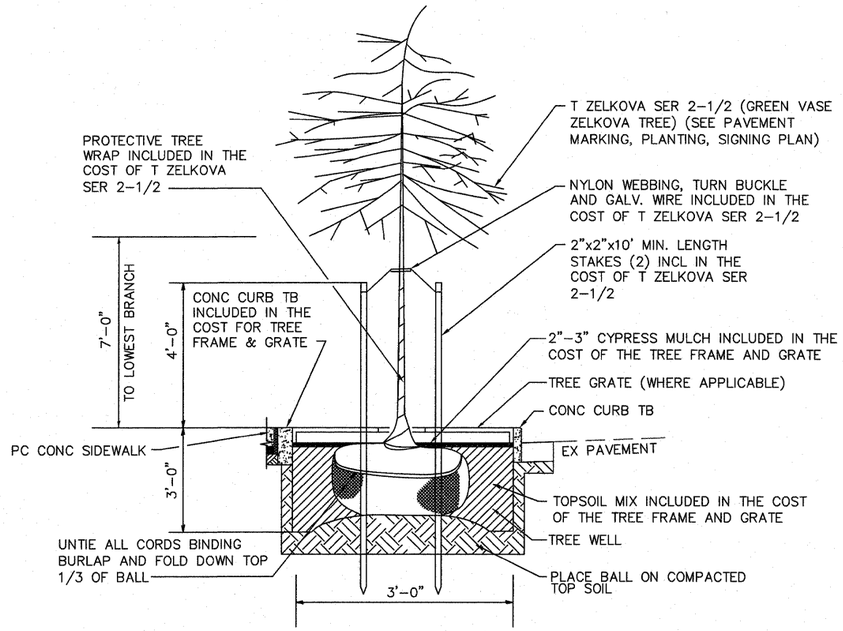

NOTE:
ELECTRICAL CONDUIT WILL ONLY BE ALLOWED IN THE OUTER 6" OF THE TREE WELL

TREE FRAME AND GRATE DETAIL
NOT TO SCALE

FILE NAME = H:\P\25040\DWG\PHASE 1\25040 - DESIGN.DWG	USER NAME = ASHLEIGH ENGELMANN	DESIGNED - SLW	REVISED -
		DRAWN - SLW	REVISED -
	PLOT SCALE = 4 41/64" = 1'	CHECKED - TLC	REVISED -
	PLOT DATE = 2011-05-10	DATE - 2010-06-11	REVISED -

STATE OF ILLINOIS
DEPARTMENT OF TRANSPORTATION

DETAILS

SCALE: | SHEET NO. 2 OF 6 SHEETS | STA. | TO STA.

F.A.U. RTE.	SECTION	COUNTY	TOTAL SHEETS	SHEET NO.
9302	06-00045-00-SW	MONROE	24	13
		CONTRACT NO. 97468		
COLUMBIA	ILLINOIS	FED. AID PROJECT		