F.A.I. RTE.	SECTION	COUNTY	TOTAL SHEETS	SHEET NO.
94/90 *		COOK	556	272
STA.	TO STA.			
FED. ROAD DIST. NO.	ILLINOIS	FED. AID PROJECT		

62300 * (1818, ETC, 2324,6-1PJR-8

ES6-01

EXISTING SIGN TO REMAIN

ES6-02

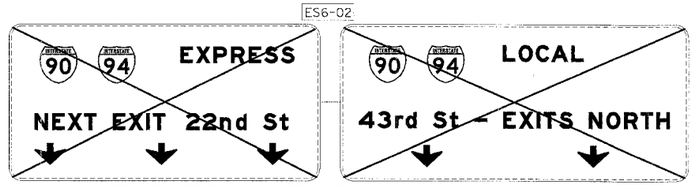

REMOVE OVERHEAD SIGN STRUCTURE - SPAN AND FOUNDATIONS (2)

ES6-03

REMOVE EXISTING SIGN PANEL TYPE 2, 16 S.F.

ES6-04

REMOVE EXISTING SIGN PANEL TYPE 2, 16 S.F.

ES6-05

EXISTING SIGN TO REMAIN

PS6-01

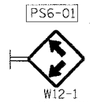

W12-1
48"x48"
PROPOSED SIGN PANEL, TYPE 2, 16 S.F.

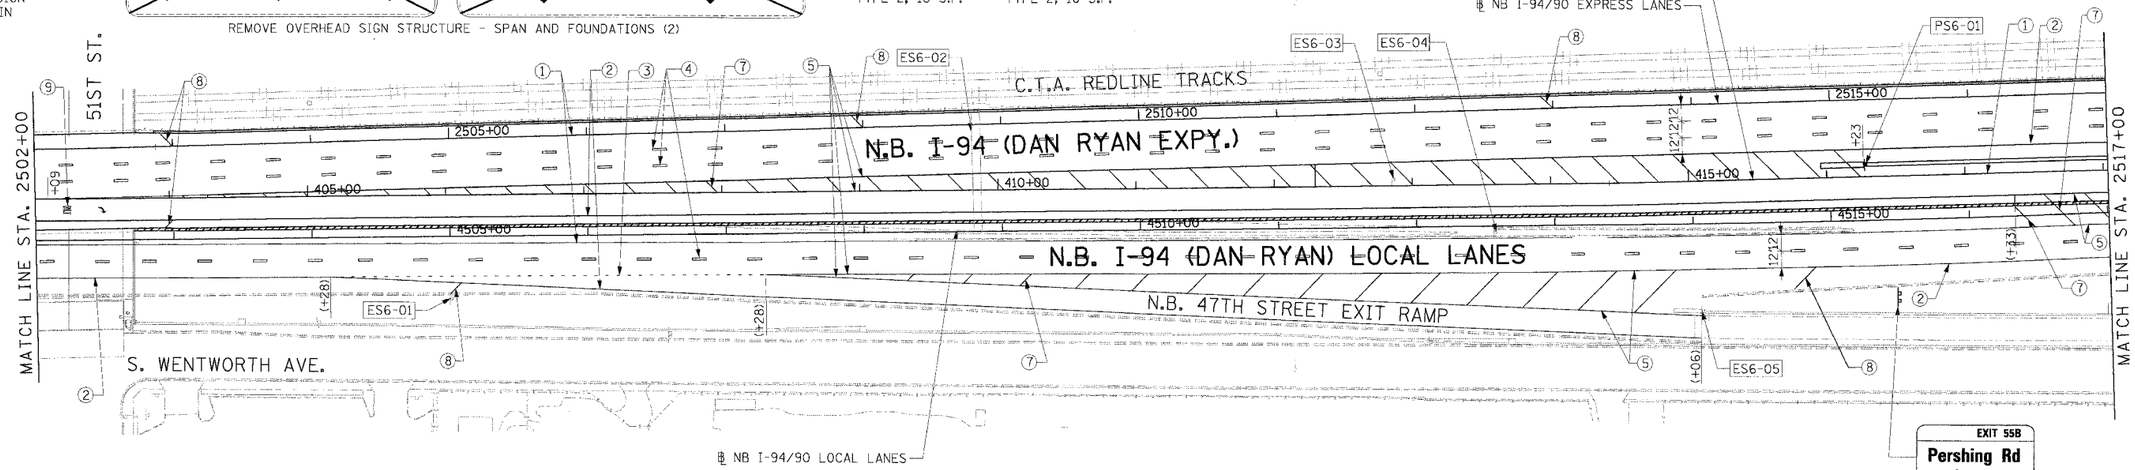

EXIT 55B
Pershing Rd
1 MILE

TEMPORARY INFORMATION SIGNING
STA 4515+00
GROUND MOUNTED
10' X 7'

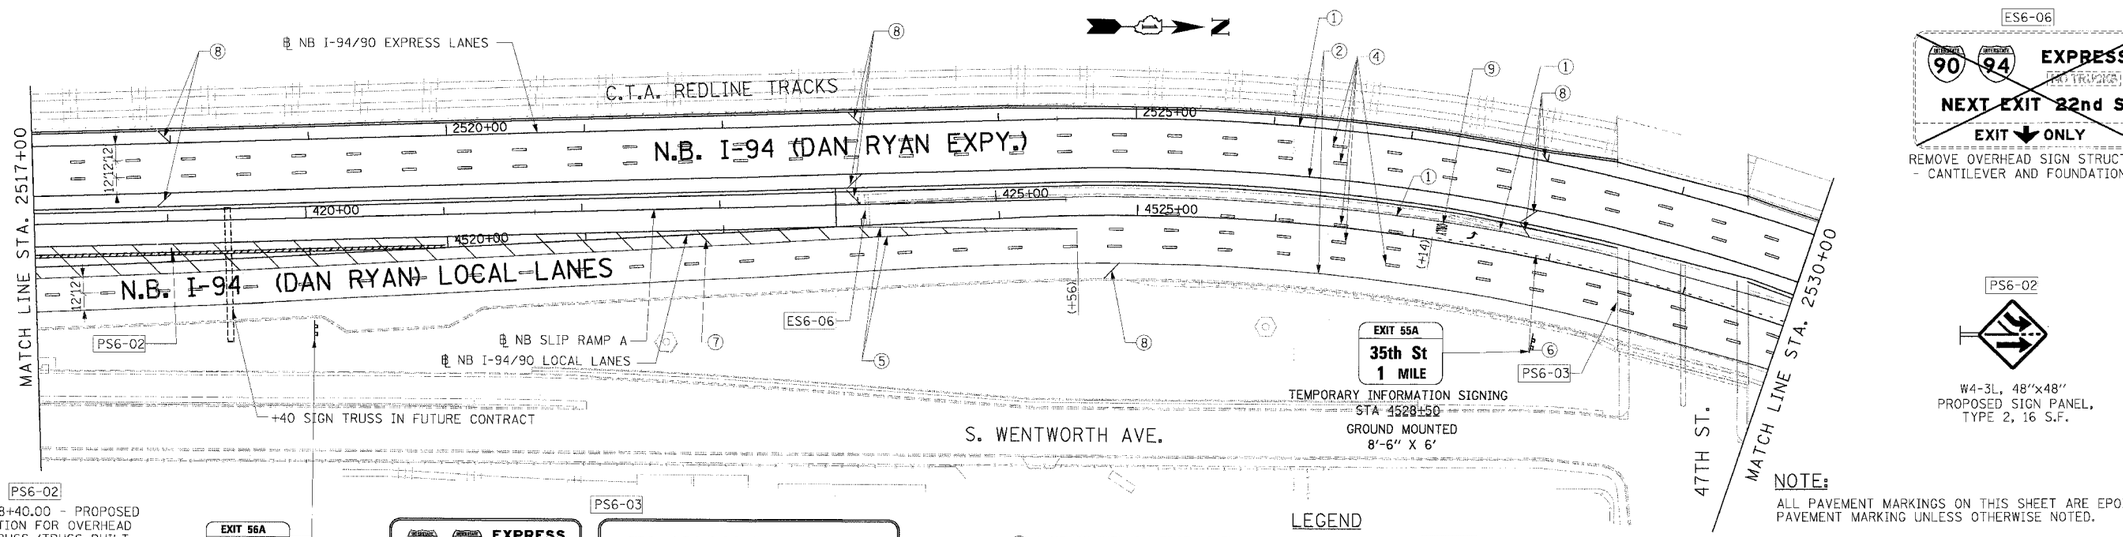

ES6-06

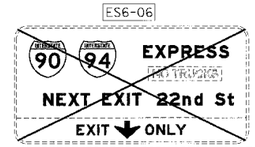

REMOVE OVERHEAD SIGN STRUCTURE - CANTILEVER AND FOUNDATION (1)

PS6-02

W4-3L, 48"x48"
PROPOSED SIGN PANEL, TYPE 2, 16 S.F.

PS6-02

STA. 4518+40.00 - PROPOSED FOUNDATION FOR OVERHEAD SIGN TRUSS (TRUSS BUILT IN FUTURE CONTRACT) SEE OVERHEAD SIGN DETAILS

EXIT 56A
43rd St
1/2 MILE

TEMPORARY INFORMATION SIGNING
STA 4519+00
GROUND MOUNTED
10' X 7'

PS6-03

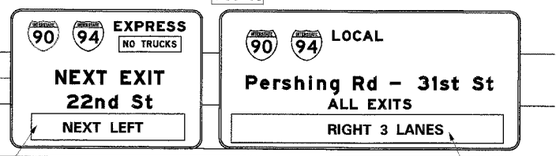

SIGN PANEL OVERLAY

STA. 4528+51.00
PROPOSED BRIDGE MOUNT SIGN, SEE OVERHEAD SIGN DETAILS

SIGN PANEL OVERLAY

EXIT 55A
35th St
1 MILE

TEMPORARY INFORMATION SIGNING
STA 4528+50
GROUND MOUNTED
8'-6" X 6'

LEGEND

1. LINE 4" (YELLOW EDGE LINE)
2. LINE 4" (WHITE EDGE LINE)
3. LINE 4" (SKIP DASH, 6' SKIP - 2' DASH, WHITE)
4. LINE 5" (SKIP DASH, 30' SKIP - 10' DASH, WHITE)
5. LINE 8" (WHITE GORE LINE)
6. LINE 8" (SKIP DASH, 12' SKIP - 3' DASH, WHITE)
7. LINE 12" (DIAGONAL, 30' C-C)
8. LINE 12" (DIAGONAL, 500' C-C)
9. LETTERS AND SYMBOLS

ESx-xx EXISTING SIGN
TSx-xx TEMPORARY SIGN
PSx-xx PROPOSED SIGN

STATIONING

+** STATION PROVIDED FROM THE ℄ I-90/94 EXPRESS LANES

(+**) STATION PROVIDED FROM THE ℄ I-90/94 LOCAL LANES

NOTE:
ALL PAVEMENT MARKINGS ON THIS SHEET ARE EPOXY PAVEMENT MARKING UNLESS OTHERWISE NOTED.

PMK-6

Edwards AND Kelcey
ONE NORTH FRANKLIN
CHICAGO, IL 60606
PHONE: (312) 251-3000
FAX: (312) 251-3015
WEB: WWW.EKCORP.COM

REVISIONS NAME	DATE

ILLINOIS DEPARTMENT OF TRANSPORTATION
F.A.I. 94/90 (DAN RYAN EXPRESSWAY)
31ST STREET TO 71ST STREET
NB EXPRESS LANE RECONSTRUCTION
PROPOSED PAVEMENT MARKING AND SIGNING PLAN
NORTHBOUND STA. 2502+00 TO STA. 2530+00

SCALE: 0' 50' 100' 1"=50'
DRAWN BY: TAI
DATE: 7/7/05
CHECKED BY: PJM

p:\03009\035\Con 1\MicroCADD\14pmk\00626.dgn
06/24/2005 01:00:30 PM