PROFILE	SURVEYED	BY	DATE
NOTE BOOK NO.	PLOTTED		
	GRADES CHECKED		
	B.M. NOTED		
	STRUCTURE NOTAT'NS CHKD		

BOWMAN, BARRETT & ASSOCIATES INC.
CONSULTING ENGINEERS
Chicago, Illinois
312.228.0100
www.bbandainc.com

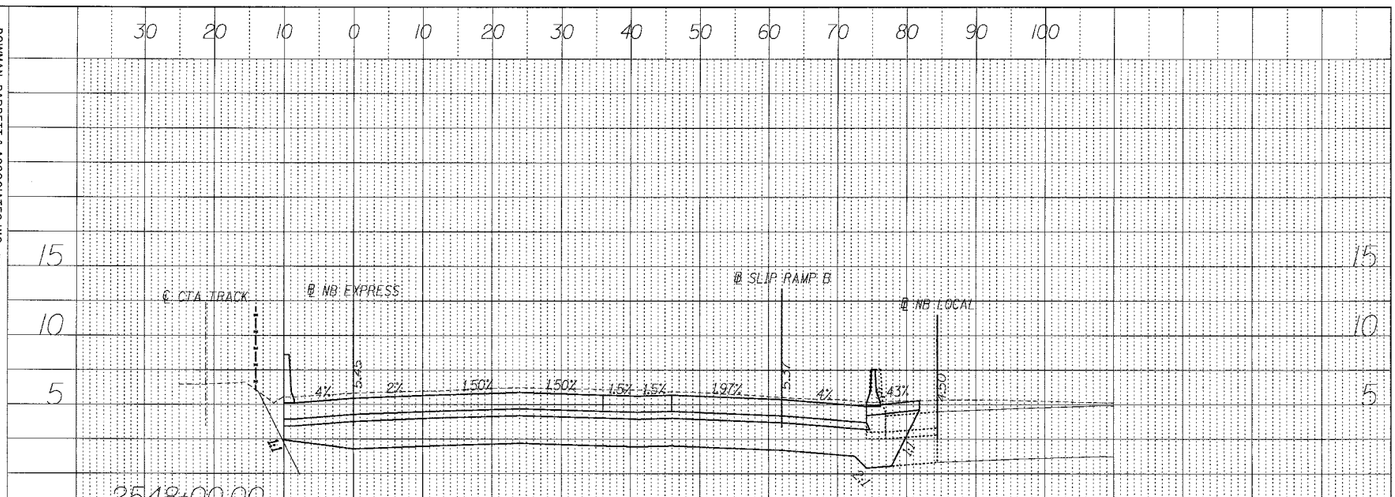

2548+00.00
EARTH EXCAVATION 242.0
EMBANKMENT 0

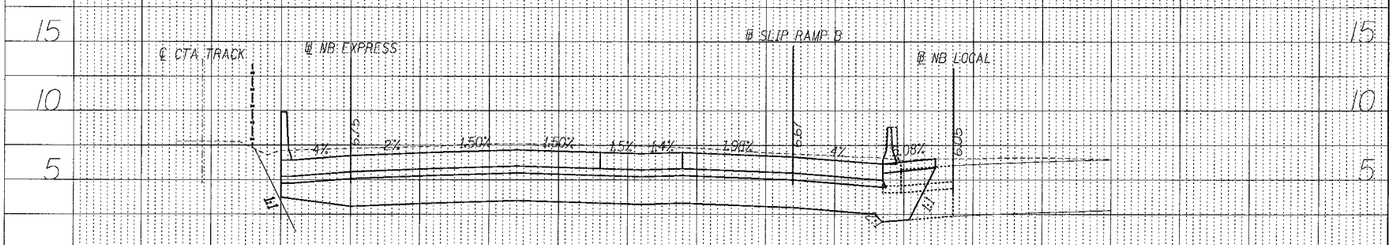

2547+00.00
EARTH EXCAVATION 251.2
EMBANKMENT 0

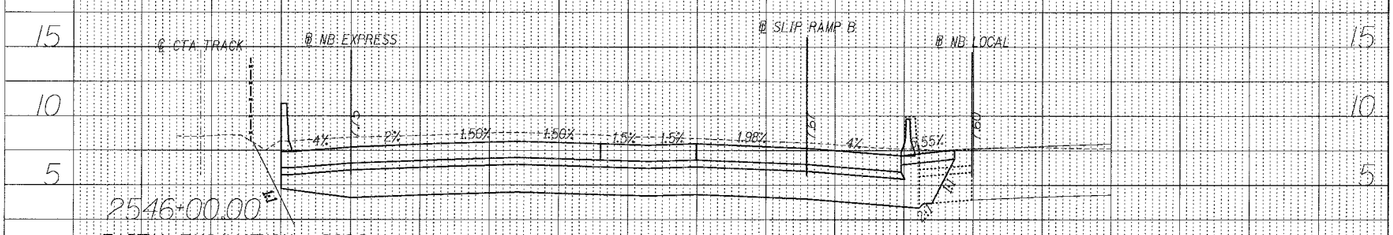

2546+00.00
EARTH EXCAVATION 266.9
EMBANKMENT 0

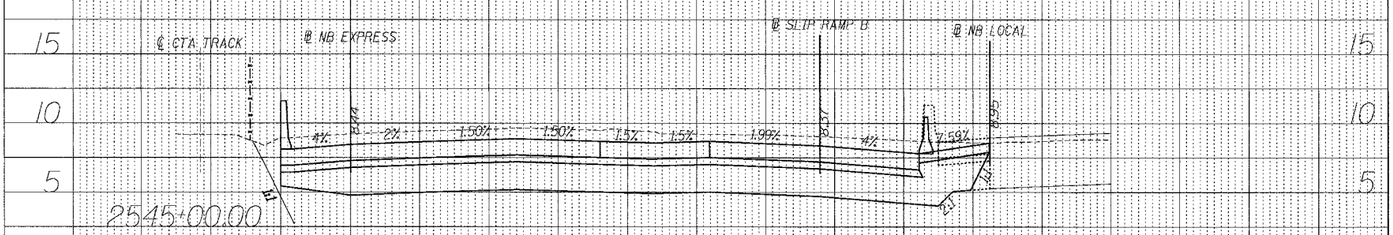

2545+00.00
EARTH EXCAVATION 275.4
EMBANKMENT 0

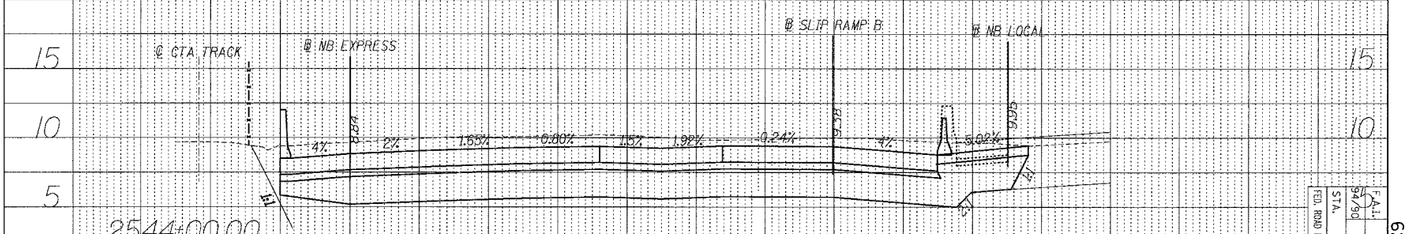

2544+00.00
EARTH EXCAVATION 286.3
EMBANKMENT 0

HORIZONTAL SCALE 20' 0 20' 40'

VERTICAL SCALE 5' 0 5' 10'

STA. ----+-- TO STA. ----+--

F.A.I.	SECTION	COUNTY	TOTAL SHEETS	SHEET NO.
94/90	*	COOK	556	506
STA.		TO STA.		
FED. ROAD DIST. NO.	ILLINOIS	FED. AID PROJECT		

62300

*(1818, ETC, 2324.6-1PIR-8

6/27/2005 2:20:53 PM

N:\660\cadd\civil\4\SHEETS\660_J4cxs01.dgn