62300 • (1818, ETC, 2324.6-1P)R-8

| F.A.I. RTE. | SECTION | COUNTY | TOTAL SHEETS | SHEET NO. |
|---|---|---|---|---|
| 94/90 | * | COOK | 556 | 537 |
| STA. | TO STA. | | | |
| FED. ROAD DIST. NO. | ILLINOIS | FED. AID PROJECT | | |

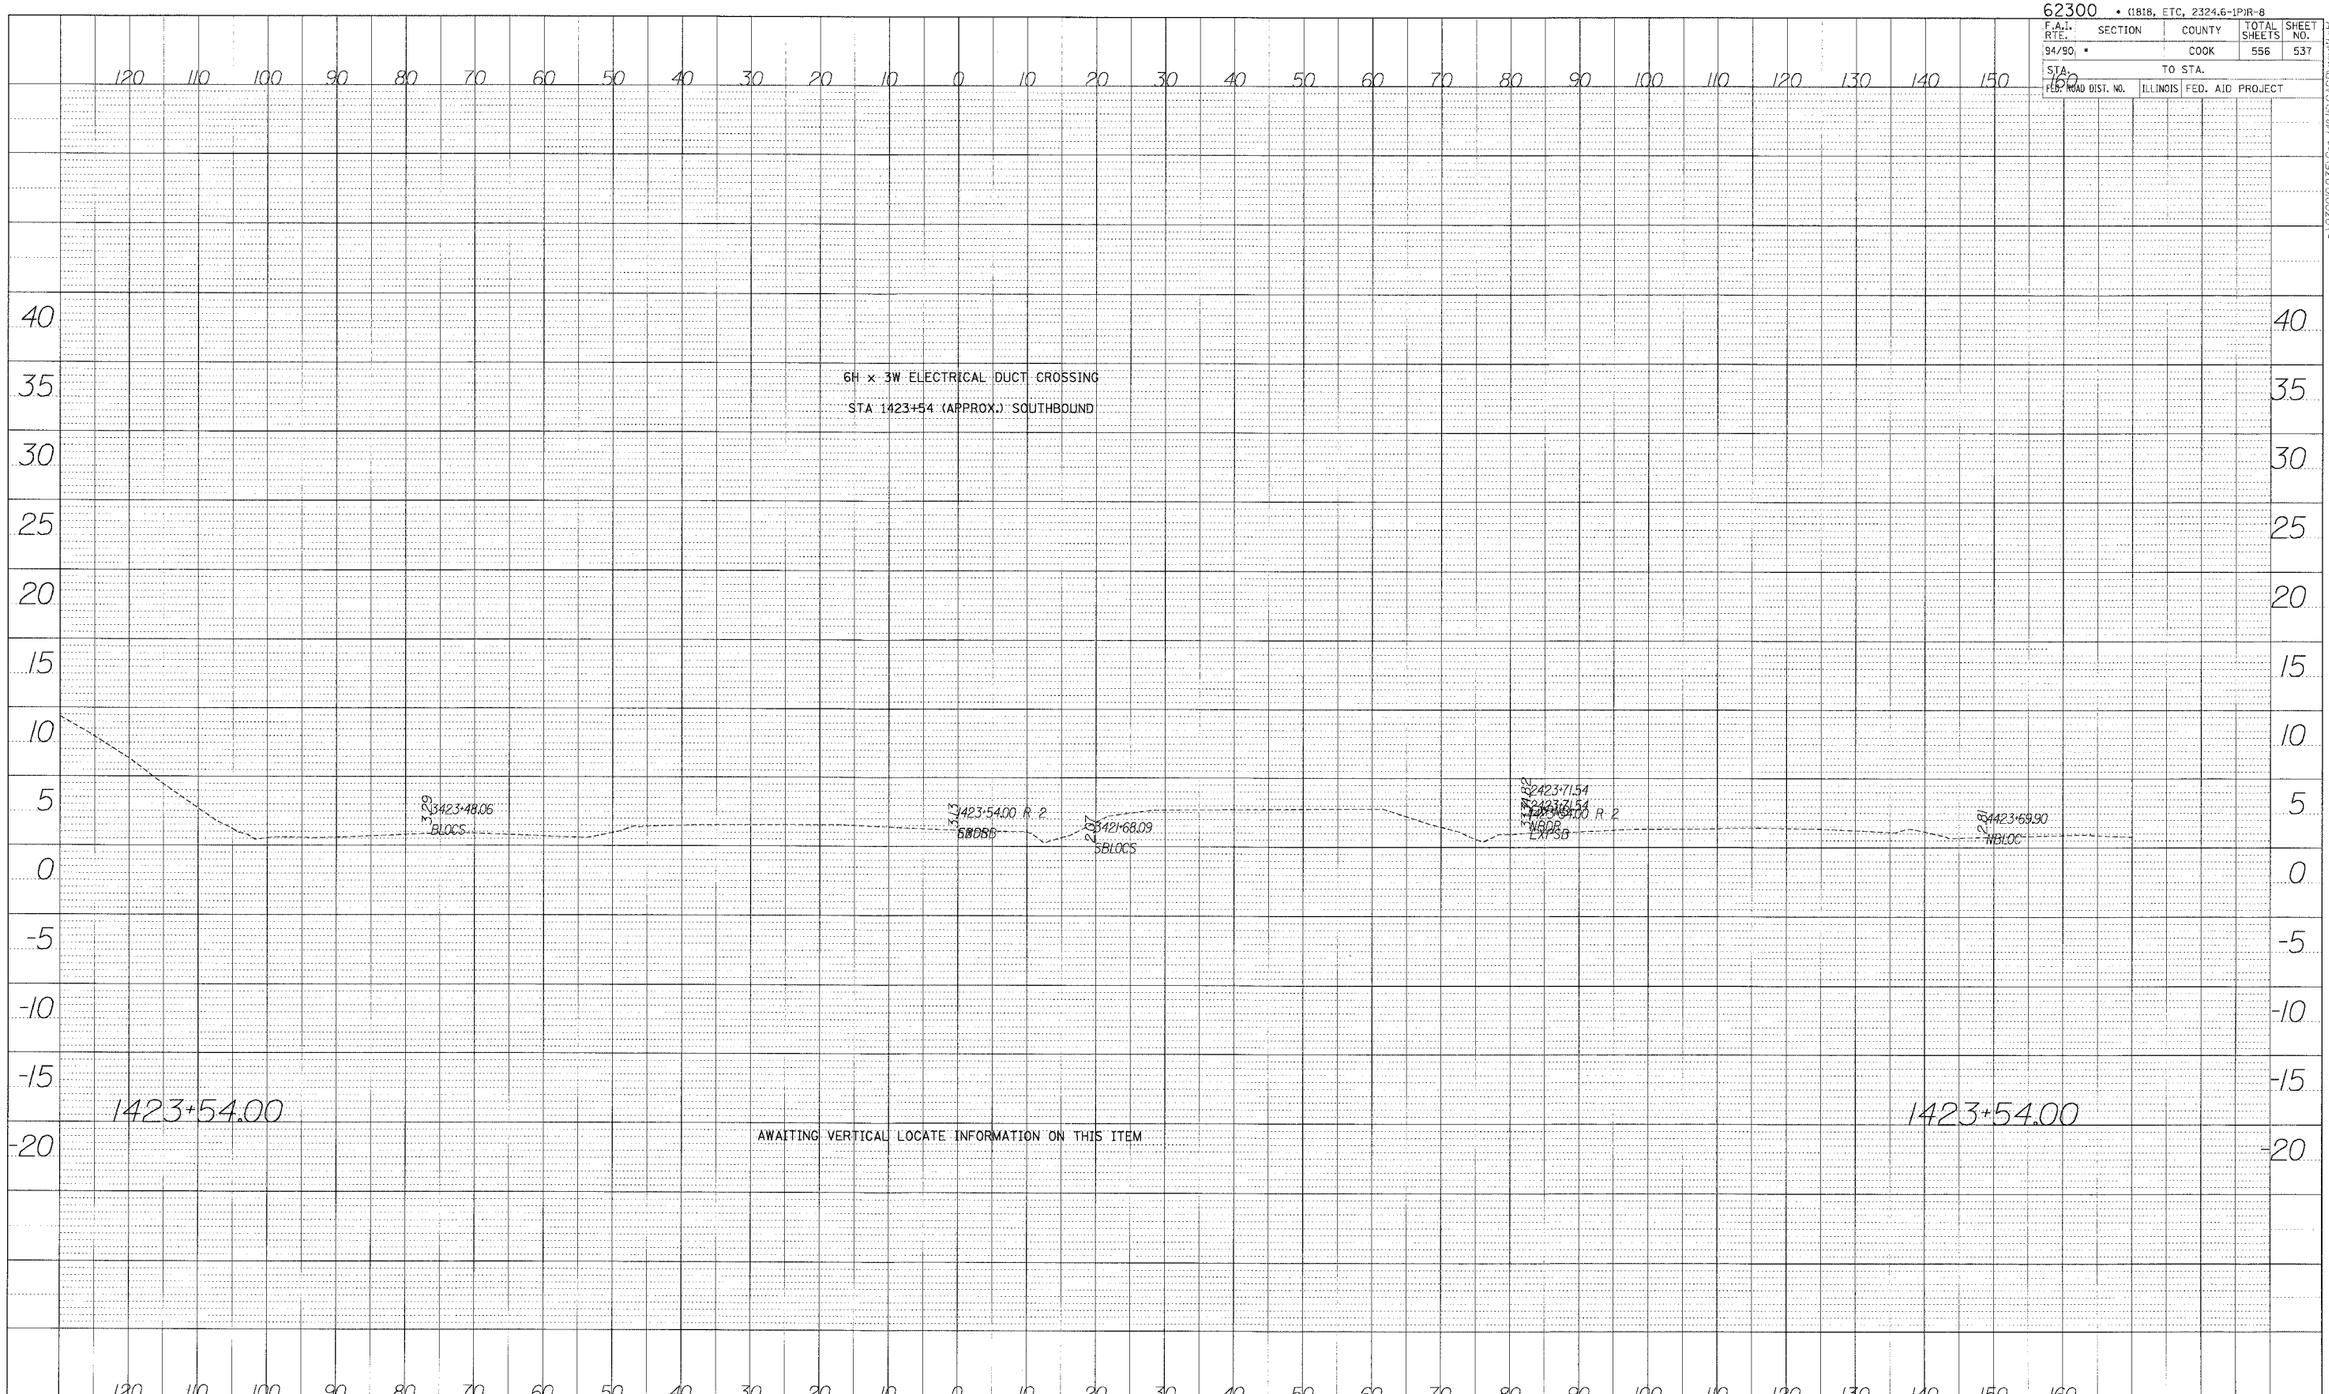


Edwards AND Kelcey
ONE NORTH FRANKLIN
CHICAGO, IL 60606
PHONE: (312) 251-3000
FAX: (312) 251-3015
WEB: WWW.EKCORP.COM

HORIZONTAL SCALE 10' 0 10' 20'
VERTICAL SCALE 5' 0 5' 10'

STA.

PROFILE
NOTE BOOK NO.
SURVEYED
PLOTTED
GRADES CHECKED
D.M. NOTED
STRUCTURE NOTATIONS CHKD
BY
DATE