| F.A.I. | SECTION | COUNTY | TOTAL SHEETS | SHEET NO. |
|---|---|---|---|---|
| 94/90 | * | COOK | 556 | 59 |
| STA. 2554+00 | | TO STA. 2566+00 | | |
| FED. ROAD DIST. NO. | ILLINOIS | FED. AID PROJECT | | |

62300 *(1818, ETC. 2324.6-1P)R-8




NOTE: CTA COMBINATION CURB AND GUTTER REMOVAL NOT SHOWN FOR CLARITY.

REMOVAL LEGEND

- PAVEMENT REMOVAL
- PAVED SHOULDER REMOVAL
- COMBINATION CURB AND GUTTER REMOVAL
- CONCRETE BARRIER OR GUARD RAIL REMOVAL

EXISTING CONDITIONS AND REMOVALS

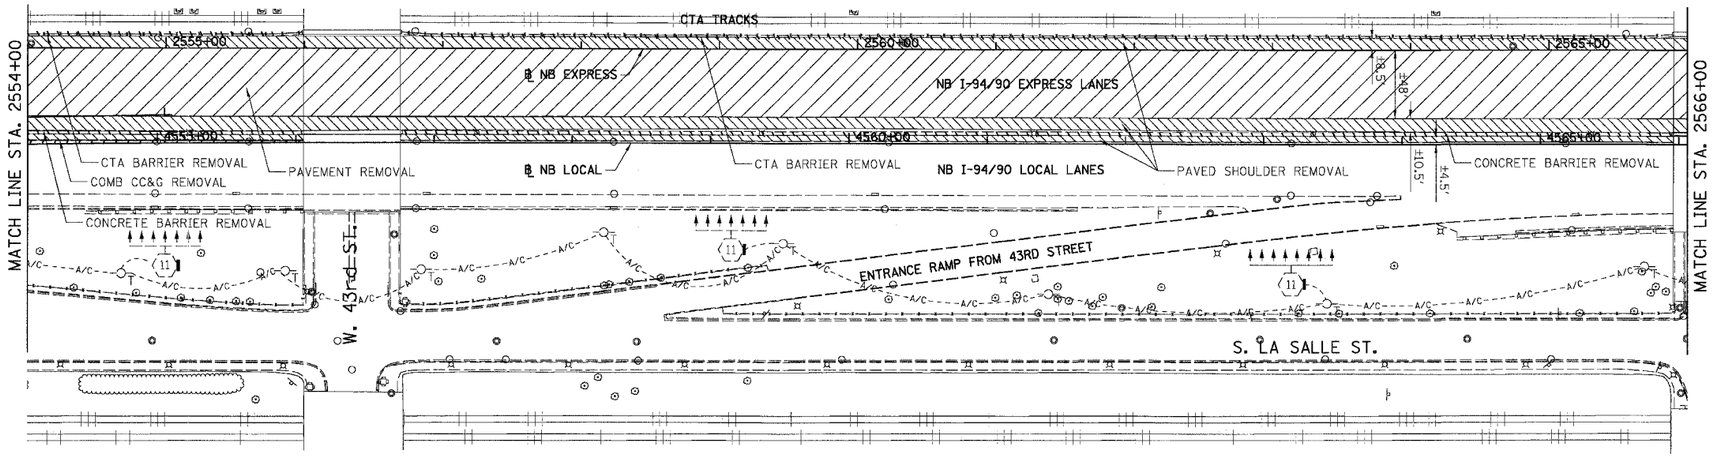


PROPOSED LEGEND

- TEMPORARY PAVEMENT (INTERSTATE) / SHOULDERS
- TEMPORARY CONCRETE BARRIER

PROPOSED CONDITIONS

RDY-14

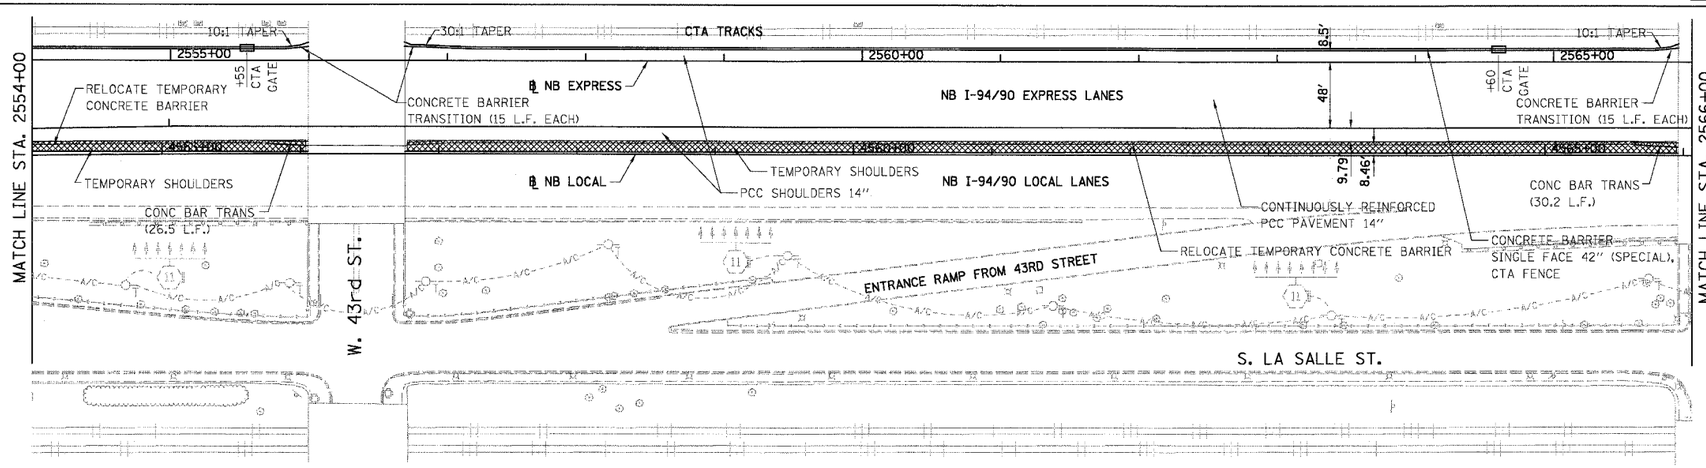STATIONING

+**.** STATION PROVIDED FROM THE ℄ I-94/90 EXPRESS LANES

(+**.**) STATION PROVIDED FROM THE ℄ I-94/90 LOCAL LANES

[+**.**] STATION PROVIDED FROM THE SLIP RAMP ℄

50 0 50 100 150 200 250

SCALE IN FEET


BOWMAN, BARRETT & ASSOCIATES INC.
CONSULTING ENGINEERS
Chicago, Illinois
312.228.0100
www.bbandainc.com


| REVISIONS | |
|---|---|
| NAME | DATE |
| | |

ILLINOIS DEPARTMENT OF TRANSPORTATION

F.A.I. 94/90 (DAN RYAN EXPRESSWAY)

31ST STREET TO 71ST STREET
NB EXPRESS LANE RECONSTRUCTION
EXISTING AND PROPOSED PLAN
NORTHBOUND STA. 2554+00 TO STA. 2566+00

SCALE: 1"=50' DRAWN BY: TER

DATE: 07/07/05 CHECKED BY: JDC


n:\66Chcdd\chl\N\sheets\66D_14cpd1.dgn 6/24/2005 1:57:39 PM