62300 • (1818, ETC, 2324.6-1P)R-8

F.A.I. RTE.	SECTION	COUNTY	TOTAL SHEETS	SHEET NO.
94/90	*----------	COOK	556	72
STA.	TO STA.			
FED. ROAD DIST. NO.	ILLINOIS	FED. AID PROJECT		

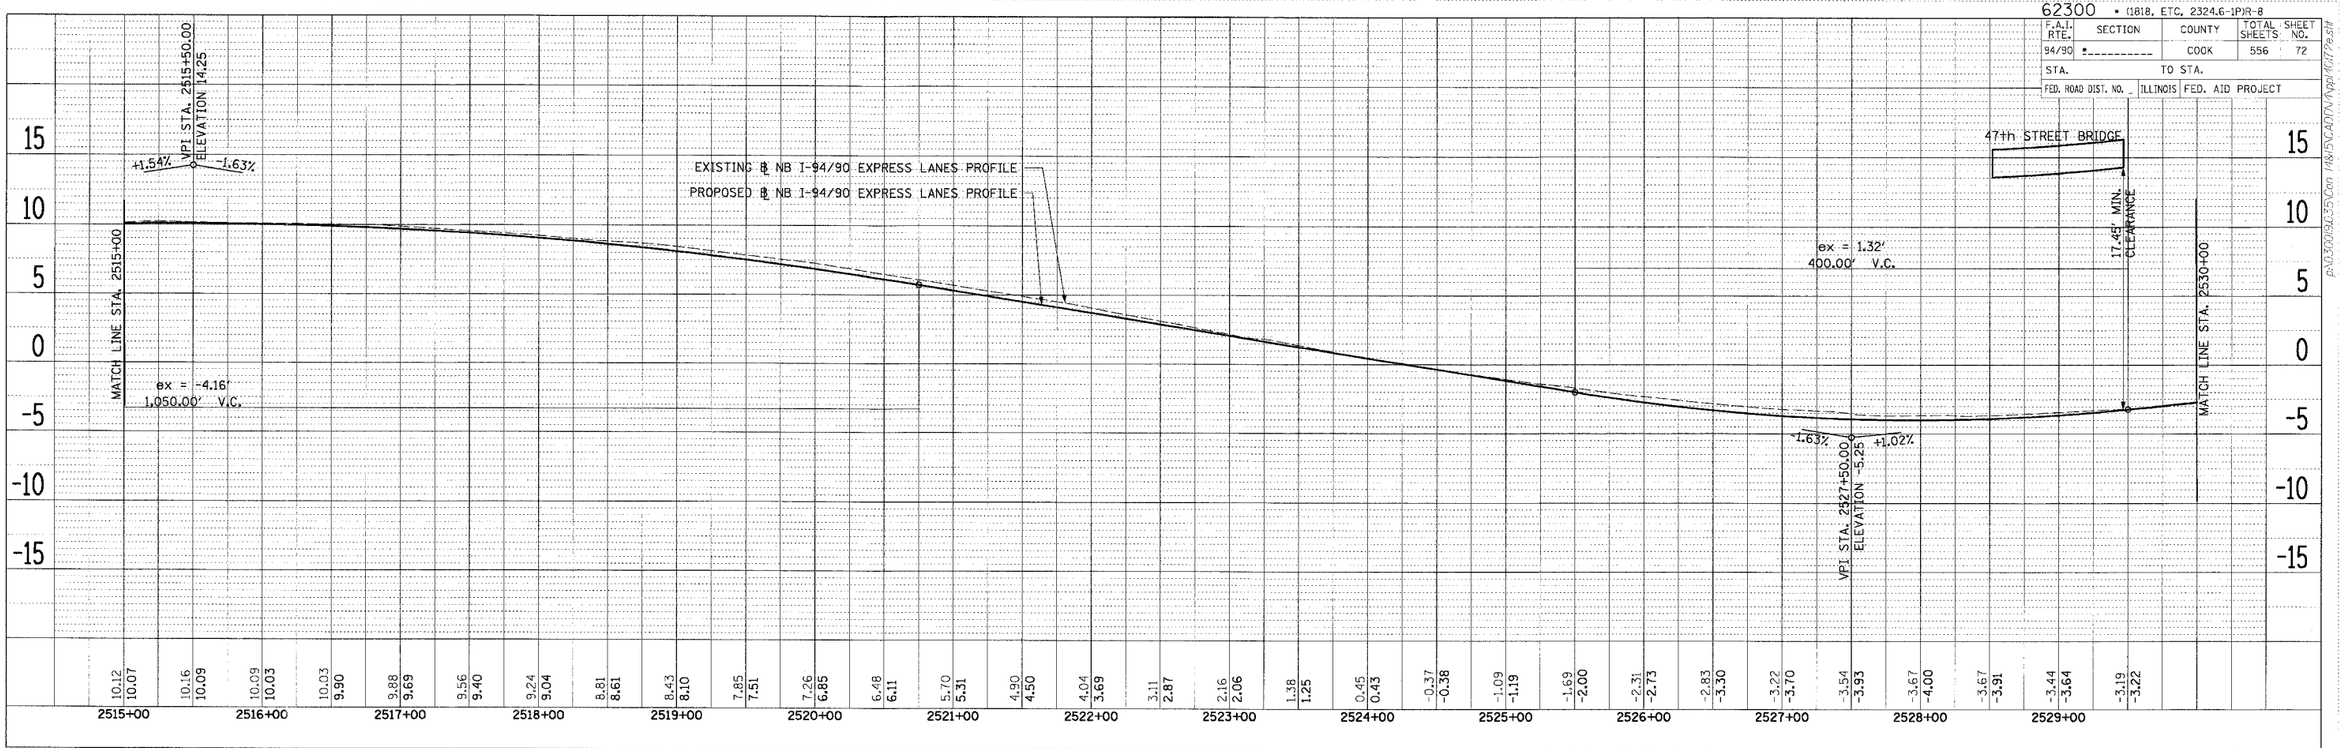

PRO-6

REVISIONS	
NAME	DATE

ILLINOIS DEPARTMENT OF TRANSPORTATION

F.A.I. 94/90 (DAN RYAN EXPRESSWAY)

31ST STREET TO 71ST STREET

NB EXPRESS LANE RECONSTRUCTION

EXISTING AND PROPOSED PROFILES

NORTHBOUND STA. 2515+00 TO STA. 2530+00

SCALE: H. 1"=50' 0' 50' 100' V. 1"=5' 0' 5' 10'

DRAWN BY: TAI

DATE: 7/7/05

CHECKED BY: PJM

Edwards AND Kelcey

ONE NORTH FRANKLIN
CHICAGO, IL 60606
PHONE: (312) 251-3000
FAX: (312) 251-3015
WEB: WWW.EKCORP.COM

PLAN SURVEYED BY: ___ DATE: ___
PROJECT ___ BY: ___
ALIGNMENT CHECKED BY: ___
NOTE BOOK ___ STA. OF BEG. ___
NO. ___ STA. OF END ___
PROFILE ___

p:\53019\dgn\53019pro06.dgn 06/24/2005 12:22:49 PM