62300 • (1818, ETC, 2324.6-1P)R-8

F.A.I. RTE.	SECTION	COUNTY	TOTAL SHEETS	SHEET NO.
94/90 •		COOK	556	531

STA. 1412 TO STA.

FED. ROAD DIST. NO. | ILLINOIS | FED. AID PROJECT

p:\03\01\2135.dgn 14:15 cad\usr\ts.sh

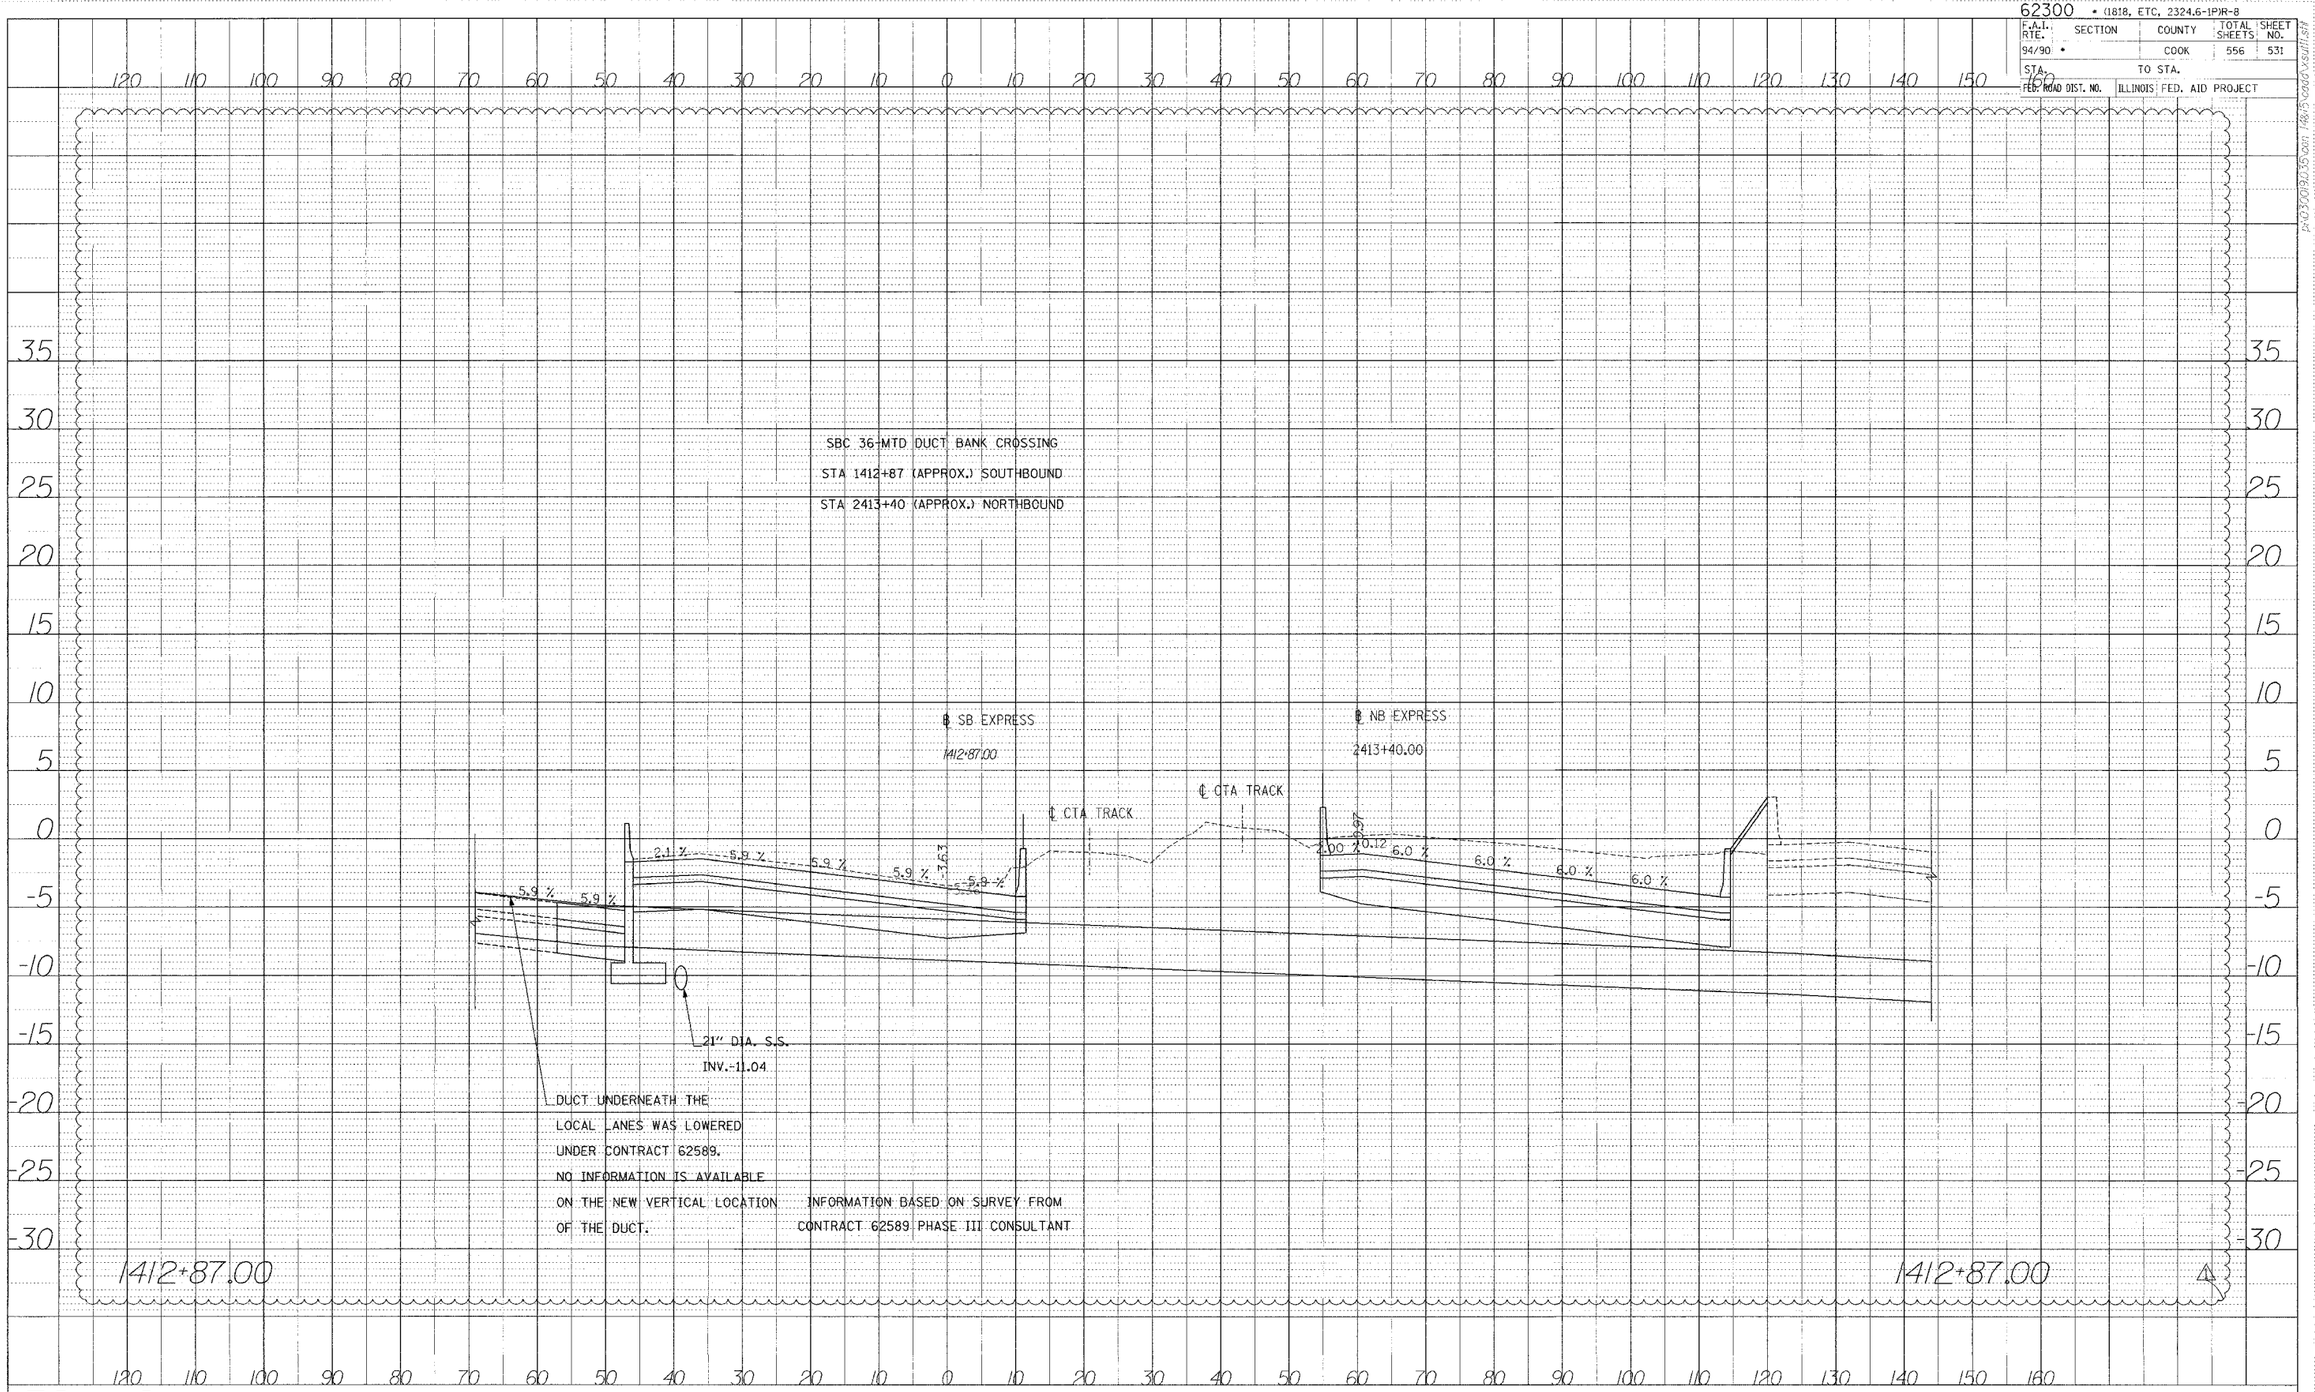

PROFILE: SURVEYED ___ PLOTTED ___ GRADES CHECKED ___ HYDRAULICS ___ STRUCTURE NOTATING UNIT ___ NOTE BOOK NO. ___ DATE ___

Edwards AND Kelcey
ONE NORTH FRANKLIN
CHICAGO, IL 60606
PHONE: (312) 251-3000
FAX: (312) 251-3015
WEB: WWW.EKCORP.COM

10' 0 10' 20' HORIZONTAL SCALE

5' 0 5' 10' VERTICAL SCALE

STA.