F.A.I. RTE.	SECTION	COUNTY	TOTAL SHEETS	SHEET NO.
94/90	*	COOK	598	59
STA.		TO STA.		
FED. ROAD DIST. NO.		ILLINOIS FED. AID PROJECT		

62302 * (1818, ETC, 2324.6-1PJR-9

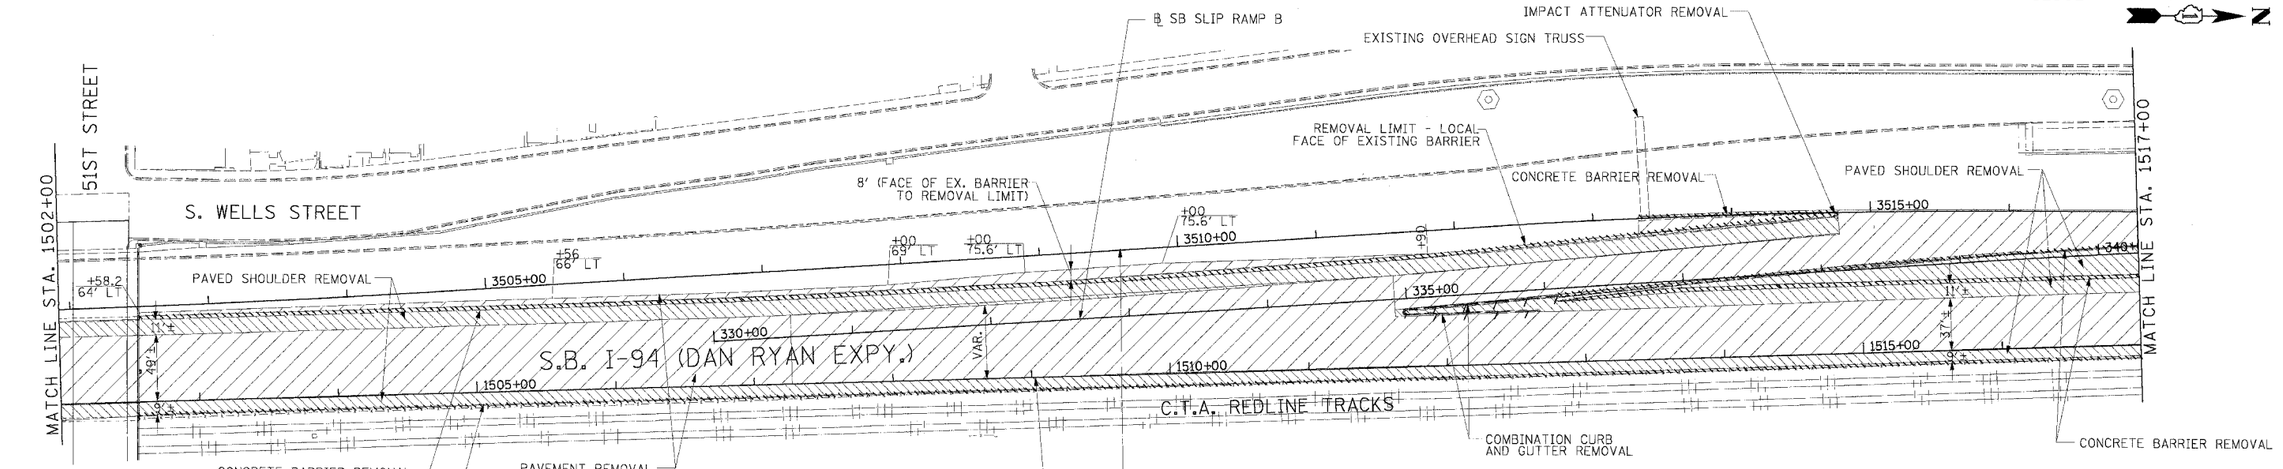

NOTE:

1. THE LOCATION OF PAVEMENT CONSTRUCTED IN PREVIOUS CONTRACTS IS BASED OFF OF CONTRACT PLAN DRAWINGS. THE CONTRACTOR MUST VERIFY LIMITS OF PREVIOUS CONSTRUCTION IN THE FIELD.

EXISTING CONDITIONS & REMOVALS

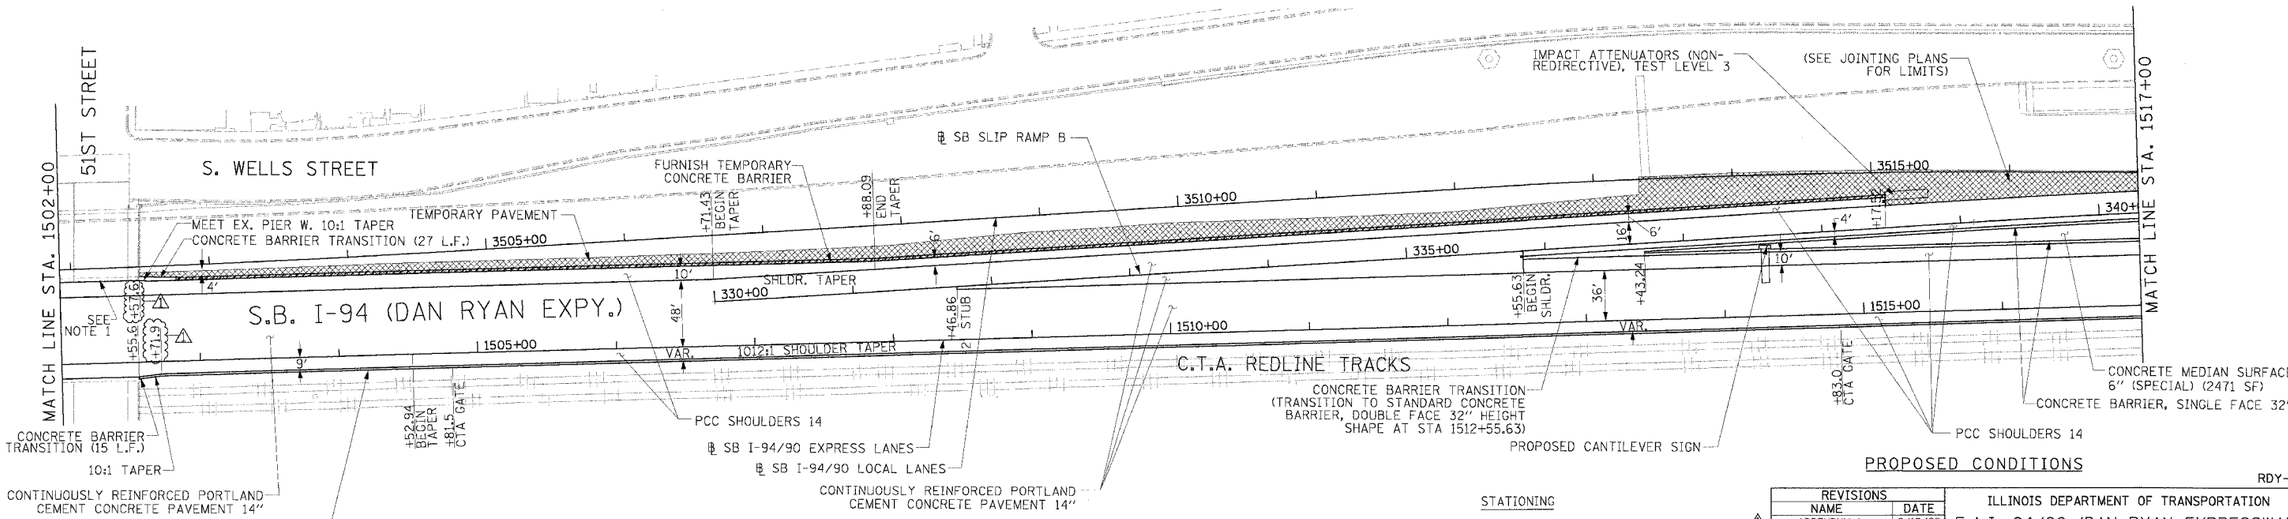

PROPOSED CONDITIONS

RDY-10

LEGEND

TEMPORARY PAVEMENT (INTERSTATE)/TEMPORARY SHOULDER

TEMPORARY PAVEMENT

STATIONING

+**.** STATION PROVIDED FROM THE ℄ I-90/94 EXPRESS LANES

(+**.**) STATION PROVIDED FROM THE ℄ I-90/94 LOCAL LANES

[+**.**] STATION PROVIDED FROM THE SLIP RAMP ℄

NOTE:

1. BRIDGE OVER EXPRESS LANES OMITTED FOR CLARITY.

Edwards AND Kelcey
ONE NORTH FRANKLIN
CHICAGO, IL 60606
PHONE: (312) 251-3000
FAX: (312) 251-3015
WEB: WWW.EKCORP.COM

REVISIONS	
NAME	DATE
ADDENDUM 1	8/12/05

ILLINOIS DEPARTMENT OF TRANSPORTATION

F.A.I. 94/90 (DAN RYAN EXPRESSWAY)
31ST STREET TO 71ST STREET
SB EXPRESS LANE RECONSTRUCTION

EXISTING AND PROPOSED PLAN
SOUTHBOUND STA. 1502+00 TO STA. 1517+00

SCALE: 1"=50' (0' 50' 100') DRAWN BY: TAI

DATE: 7/7/05 CHECKED BY: PJM

p:\630018\035\can_1415\cadd\dgn\501025.sht 08/10/2005 02:30:34 PM