| F.A.I. RTE. | SECTION | COUNTY | TOTAL SHEETS | SHEET NO. |
|---|---|---|---|---|
| 94/90 | * | COOK | 598 | 185 |
| STA. | | TO STA. | | |
| FED. ROAD DIST. NO. | ILLINOIS | FED. AID PROJECT | | |

62302 • (1818, ETC, 2324.6-1PJR-9

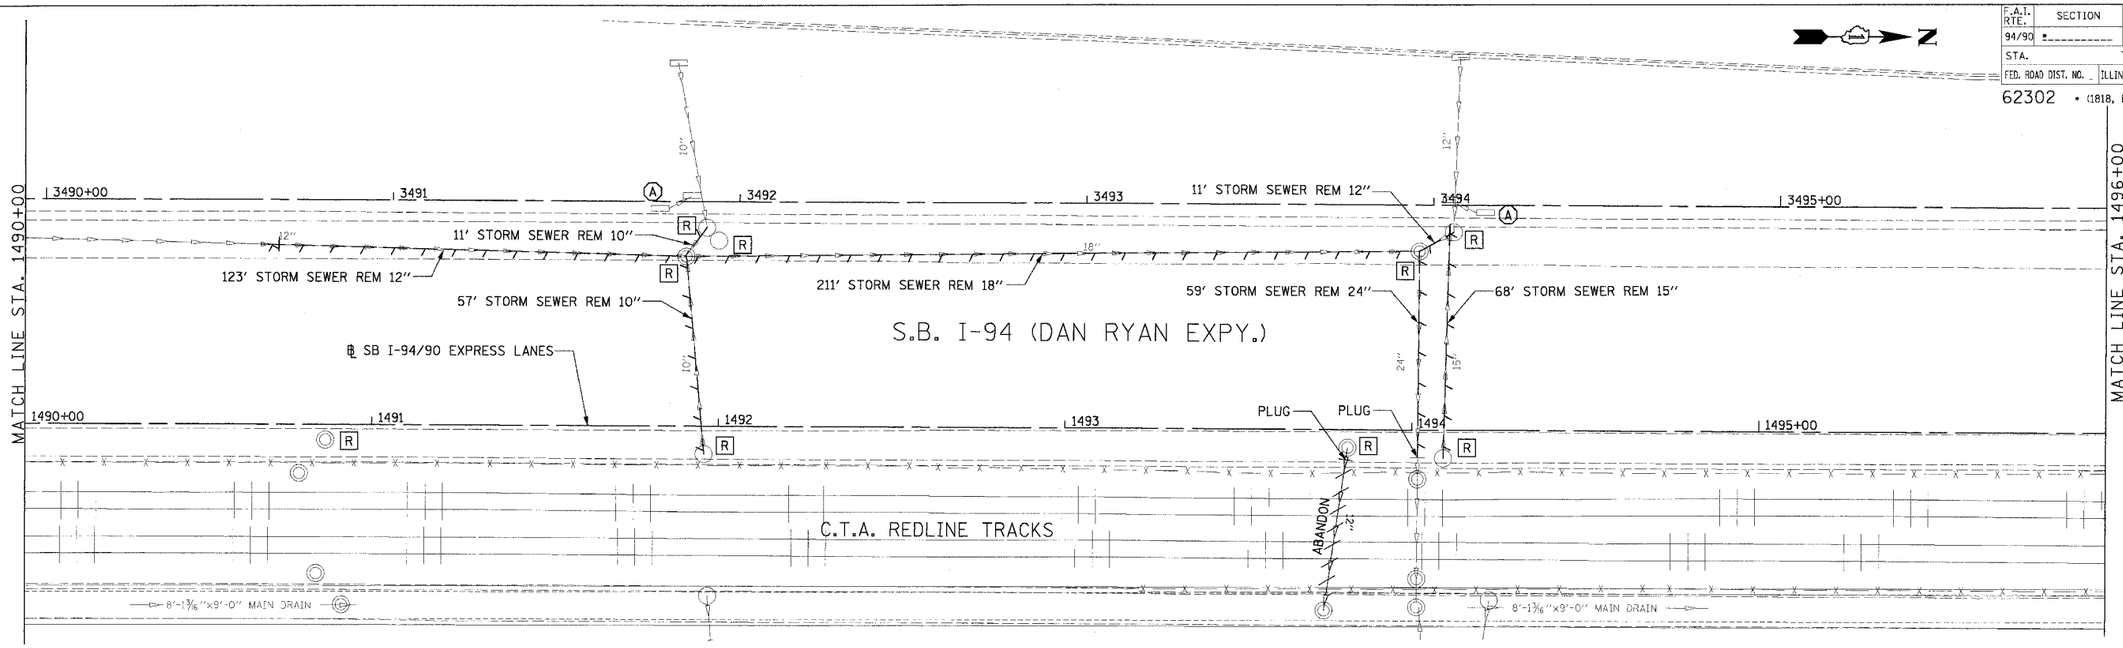


EXISTING CONDITIONS AND REMOVALS

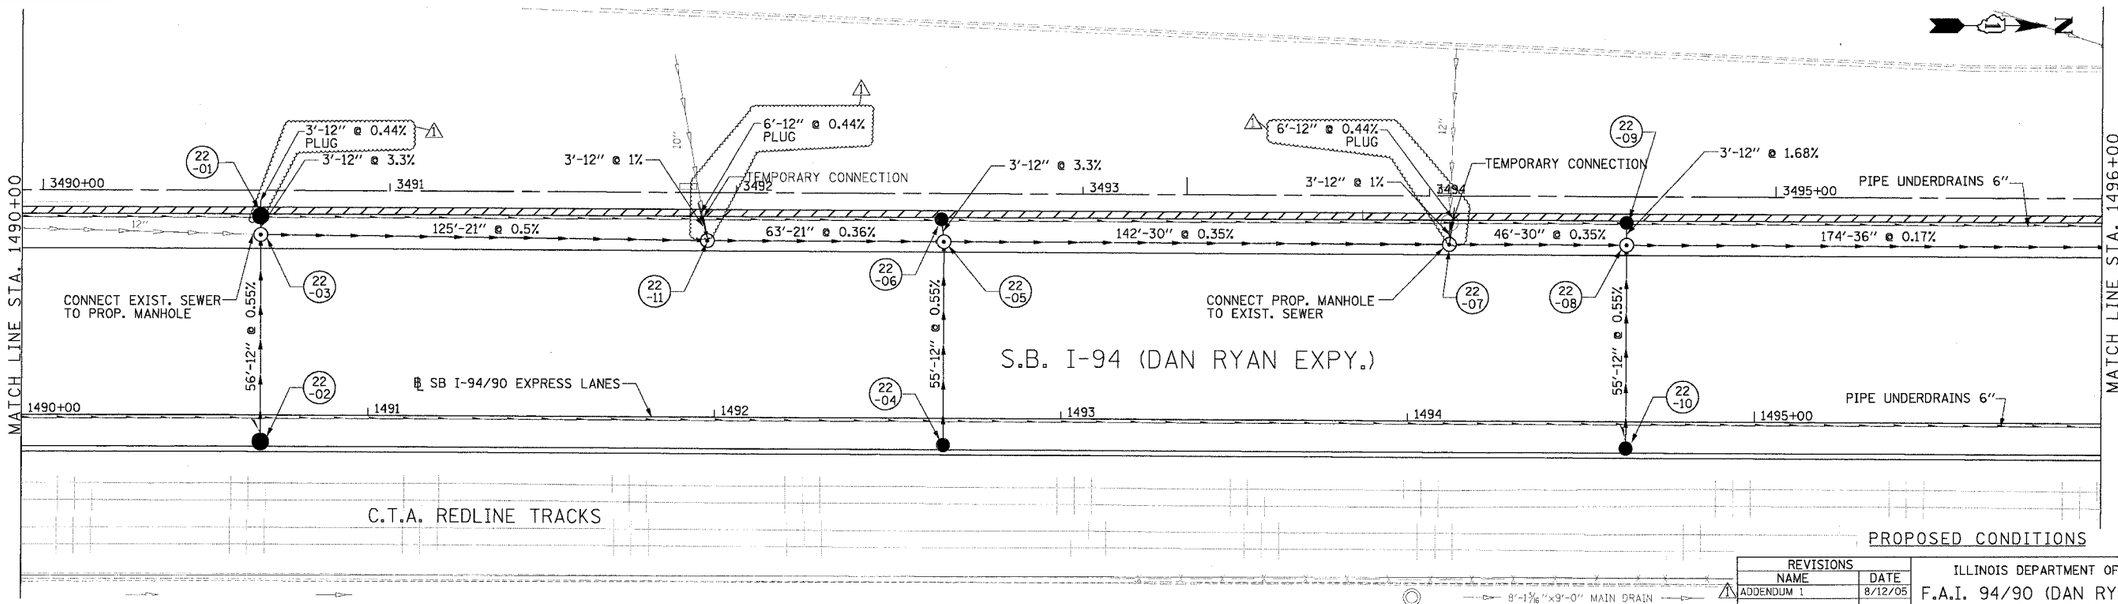


PROPOSED CONDITIONS

DU-22

| REVISIONS | |
|---|---|
| NAME | DATE |
| ADDENDUM 1 | 8/12/05 |

ILLINOIS DEPARTMENT OF TRANSPORTATION

F.A.I. 94/90 (DAN RYAN EXPRESSWAY)
31ST STREET TO 71ST STREET
SB EXPRESS LANE RECONSTRUCTION

DRAINAGE AND UTILITIES PLAN
SOUTHBOUND STA. 1490+00 TO STA. 1496+00

SCALE: 0' 10' 20' 30' 40' 1"=20'
DRAWN BY: LPN
DATE: 7/7/05
CHECKED BY: PJM


Edwards AND Kelcey
ONE NORTH FRANKLIN
CHICAGO, IL 60606
PHONE: (312) 251-3000
FAX: (312) 251-3015
WEB: WWW.EKCORP.COM



p:\03009035\Cad\H&S\CADD\Sht\50222s.sht
08/11/2005 02:36:44 PM