F.A.I. RTE.	SECTION	COUNTY	TOTAL SHEETS	SHEET NO.
94/90	*	COOK	598	176
STA.		TO STA.		
FED. ROAD DIST. NO.	ILLINOIS	FED. AID PROJECT		

62302 • (1818, ETC, 2324.6-1P)R-9

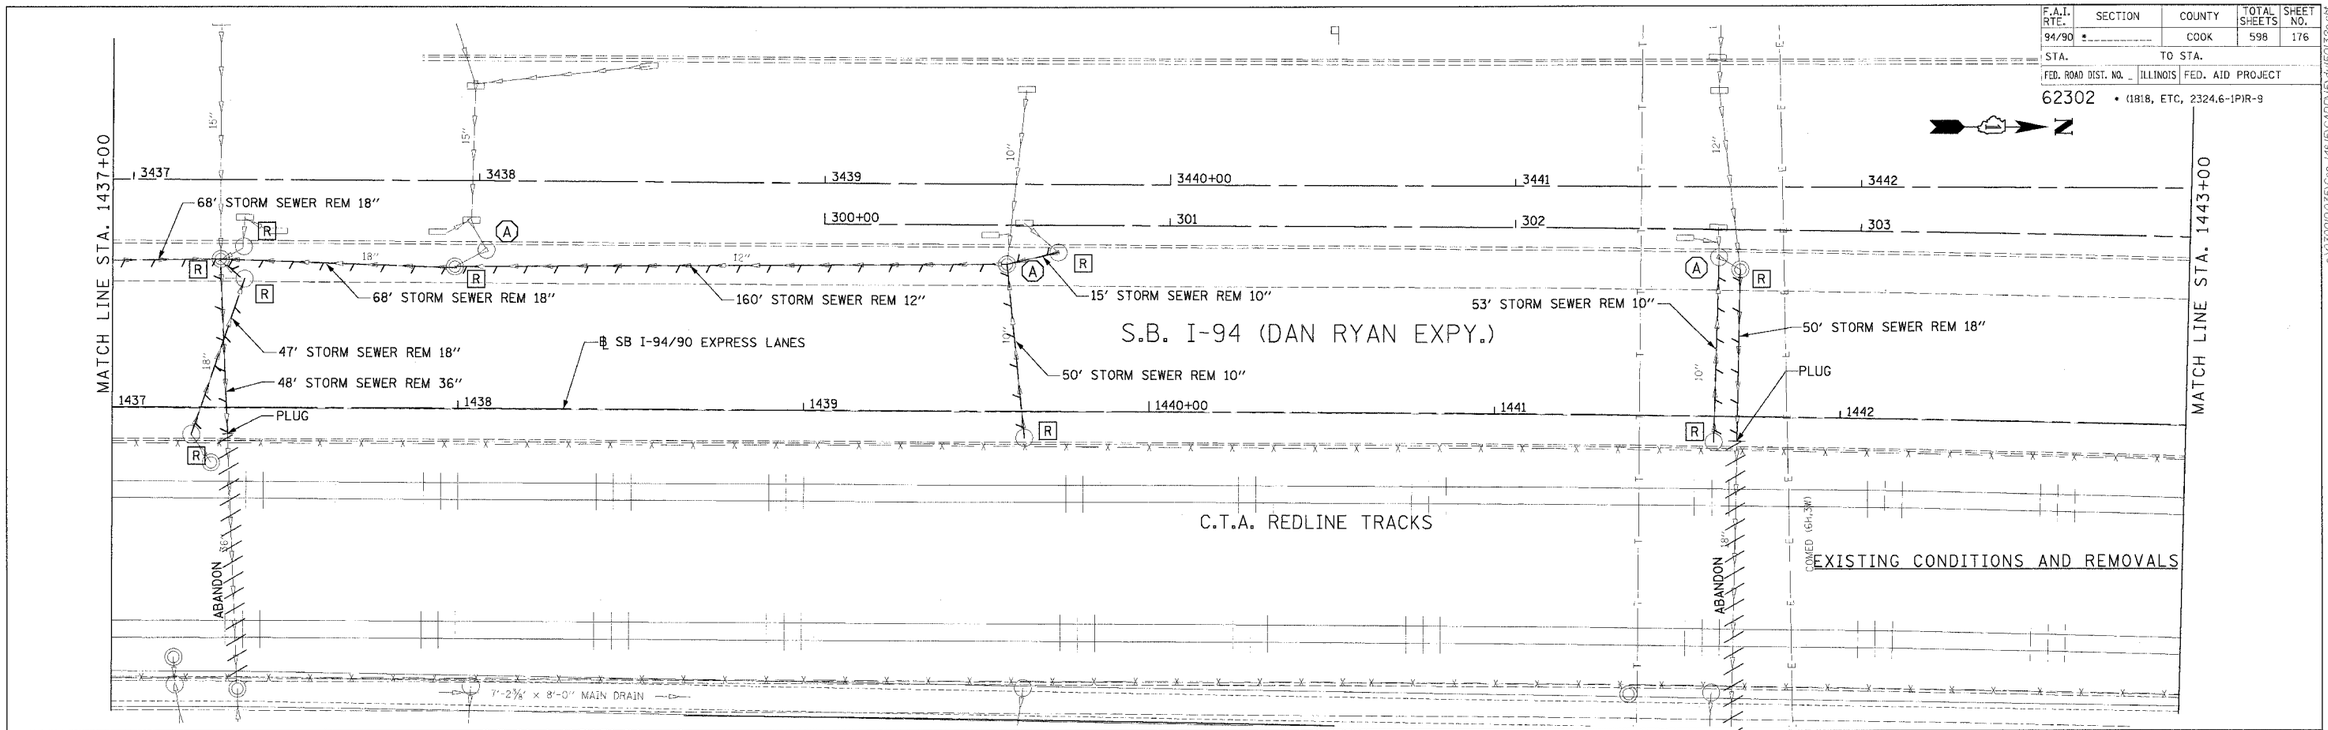

DU-13

REVISIONS	
NAME	DATE
1 ADDENDUM 1	08/12/05
2 ADDENDUM 2	9/16/05

ILLINOIS DEPARTMENT OF TRANSPORTATION

F.A.I. 94/90 (DAN RYAN EXPRESSWAY)
31ST STREET TO 71ST STREET
SB EXPRESS LANE RECONSTRUCTION

DRAINAGE AND UTILITIES PLAN
SOUTHBOUND STA. 1437+00 TO STA. 1443+00

SCALE: 1"=20' 0' 10' 20' 30' 40'
DRAWN BY: LPN
DATE: 7/7/05
CHECKED BY: PJM

Edwards AND Kelcey
ONE NORTH FRANKLIN
CHICAGO, IL 60606
PHONE: (312) 251-3000
FAX: (312) 251-3015
WEB: WWW.EKCORP.COM

09/14/2005 11:08:50 AM