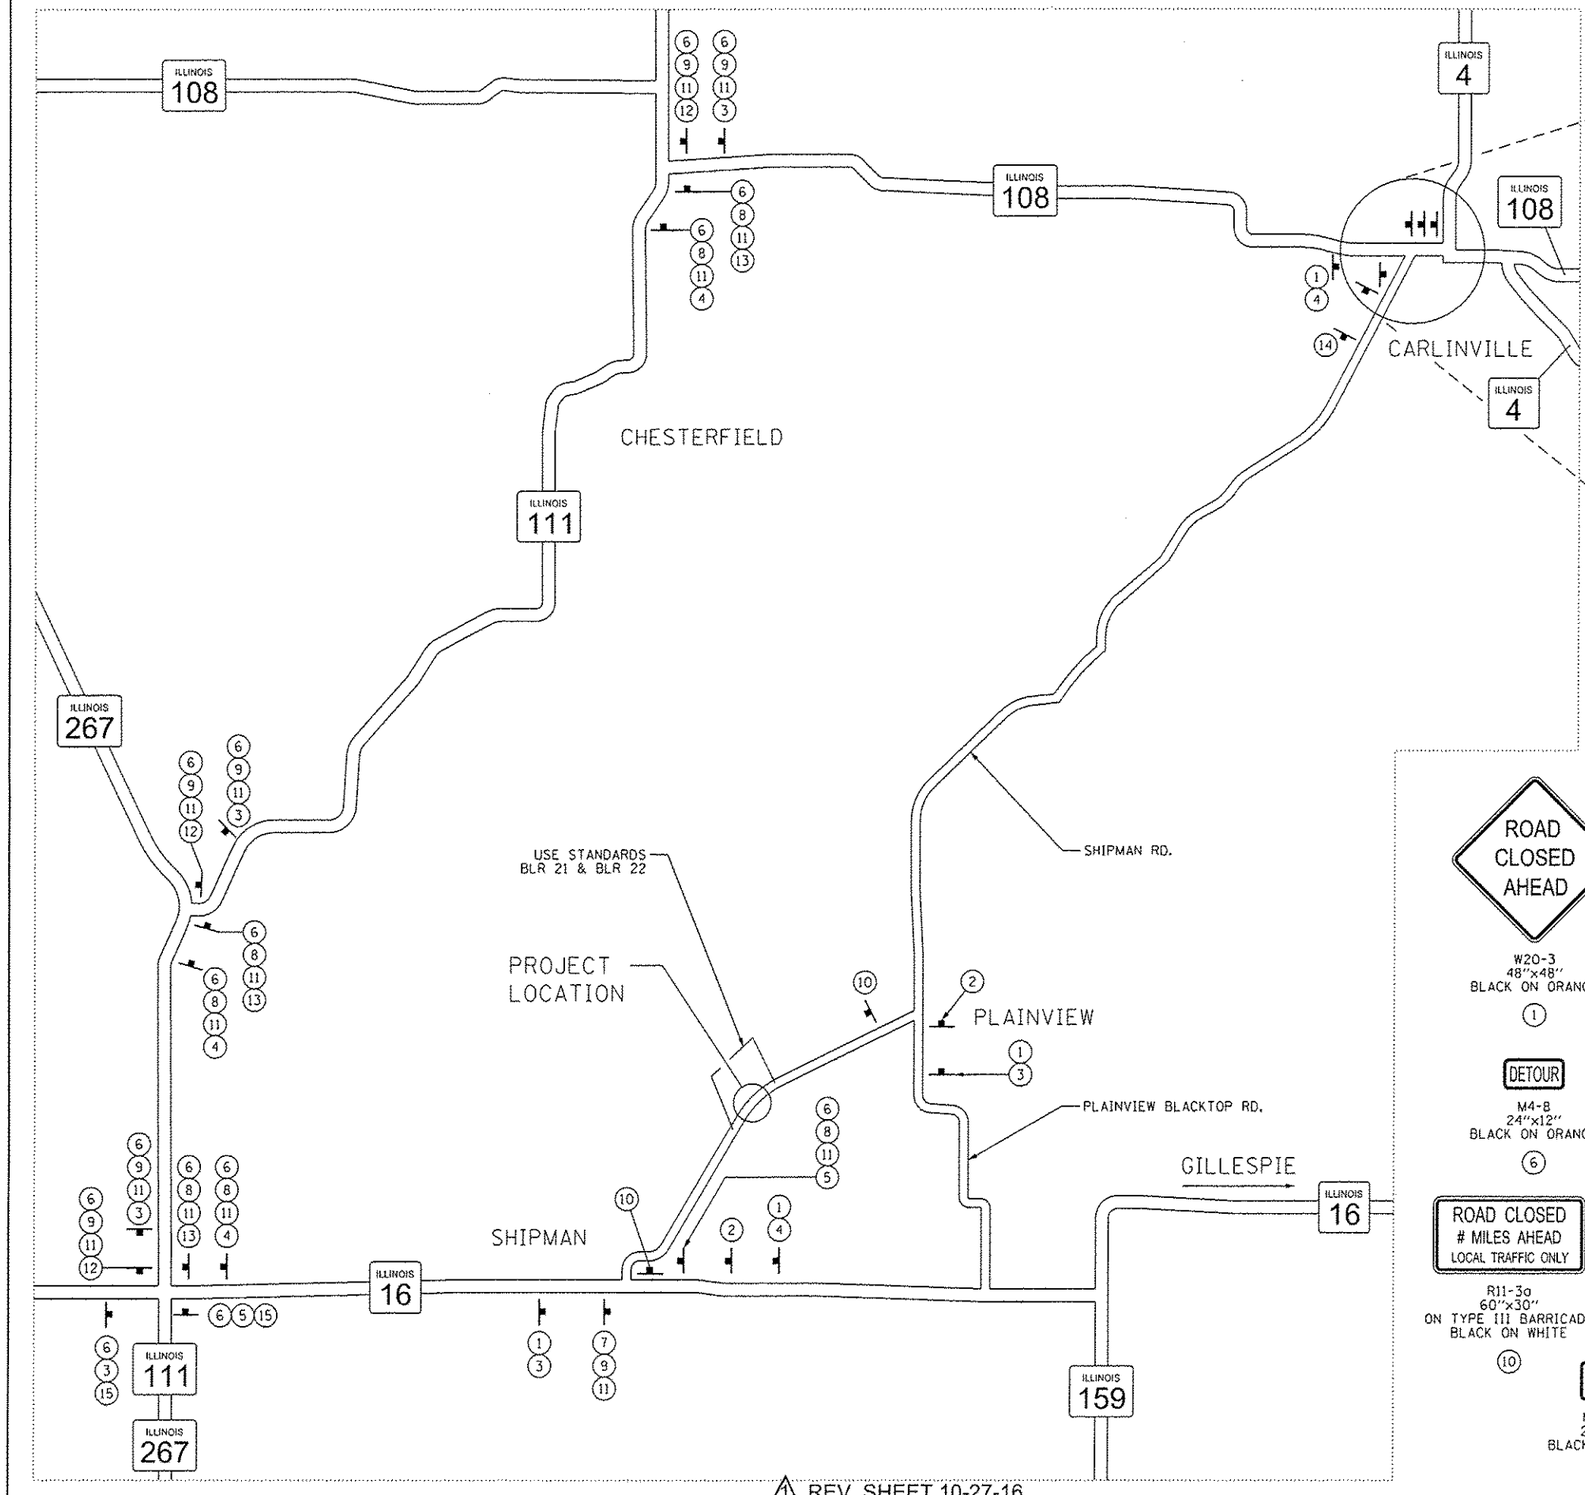

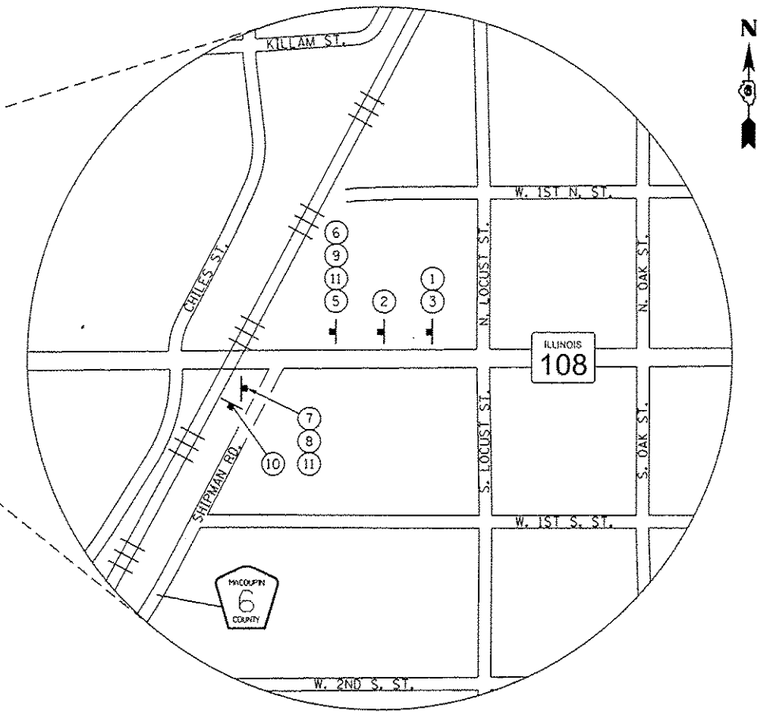

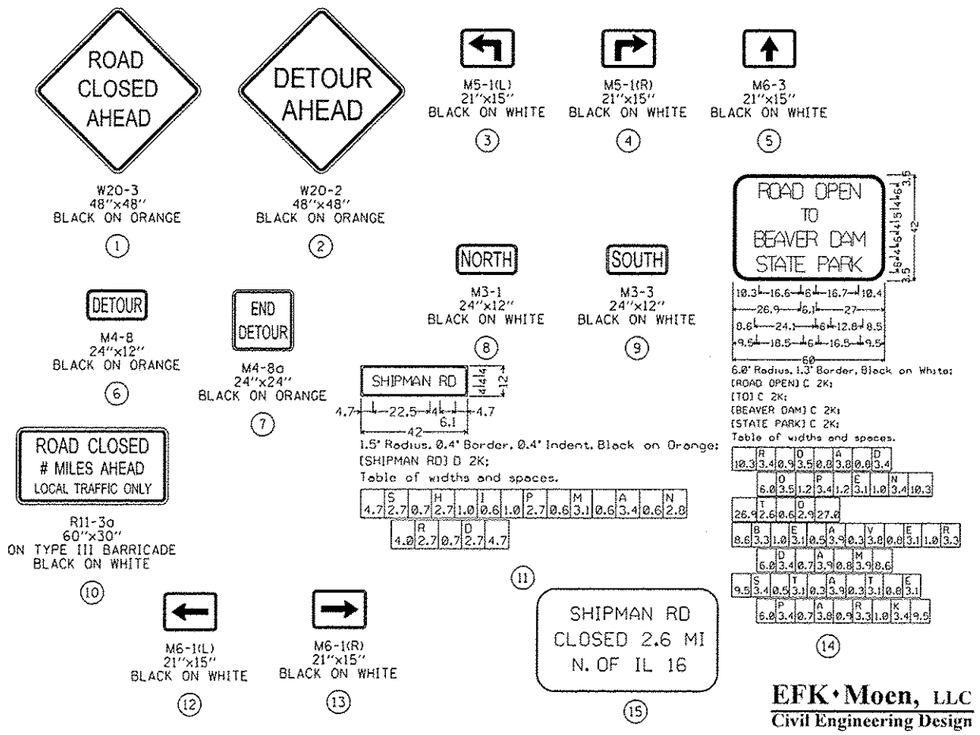

1 REV. SHEET 10-27-16

EFK·Moen, LLC
Civil Engineering Design

FILE NAME = $FILE$ Default	USER NAME = shimkusft	DESIGNED - BJG	REVISED -
		DRAWN - BJG	REVISED -
	PLOT SCALE = 60.0000 ' / in.	CHECKED - SLD	REVISED -
	PLOT DATE = 10/25/2016	DATE - 8/12/2016	REVISED -

STATE OF ILLINOIS
DEPARTMENT OF TRANSPORTATION

STAGING DETOUR & ROAD CLOSURE DETAIL

SCALE: N.T.S. | SHEET 1 OF 1 SHEETS

F.A.S. RTE.	SECTION	COUNTY	TOTAL SHEETS	SHEET NO.
735	(7)B-2	MACOUPIN	57	14
		CONTRACT NO. 72686		
	ILLINOIS FED. AID PROJECT			