F.A.U. RTE.	SECTION	COUNTY	TOTAL SHEETS	SHEET NO.
303	134(B&B-2)R-1	LAKE	137	127
STA. 25+100.000		TO STA. 25+103.244		
FED. ROAD DIST. NO.		ILLINOIS	FED. AID PROJECT	

CONTRACT NO. 62037

FINAL SURVEY	BY	DATE
NOTE BOOK	SURVEYED	
NO.	PLOTTED	
	TEMPLATE	
	AREAS	
	AREAS CHECKED	

MATCH EAST ABUTMENT

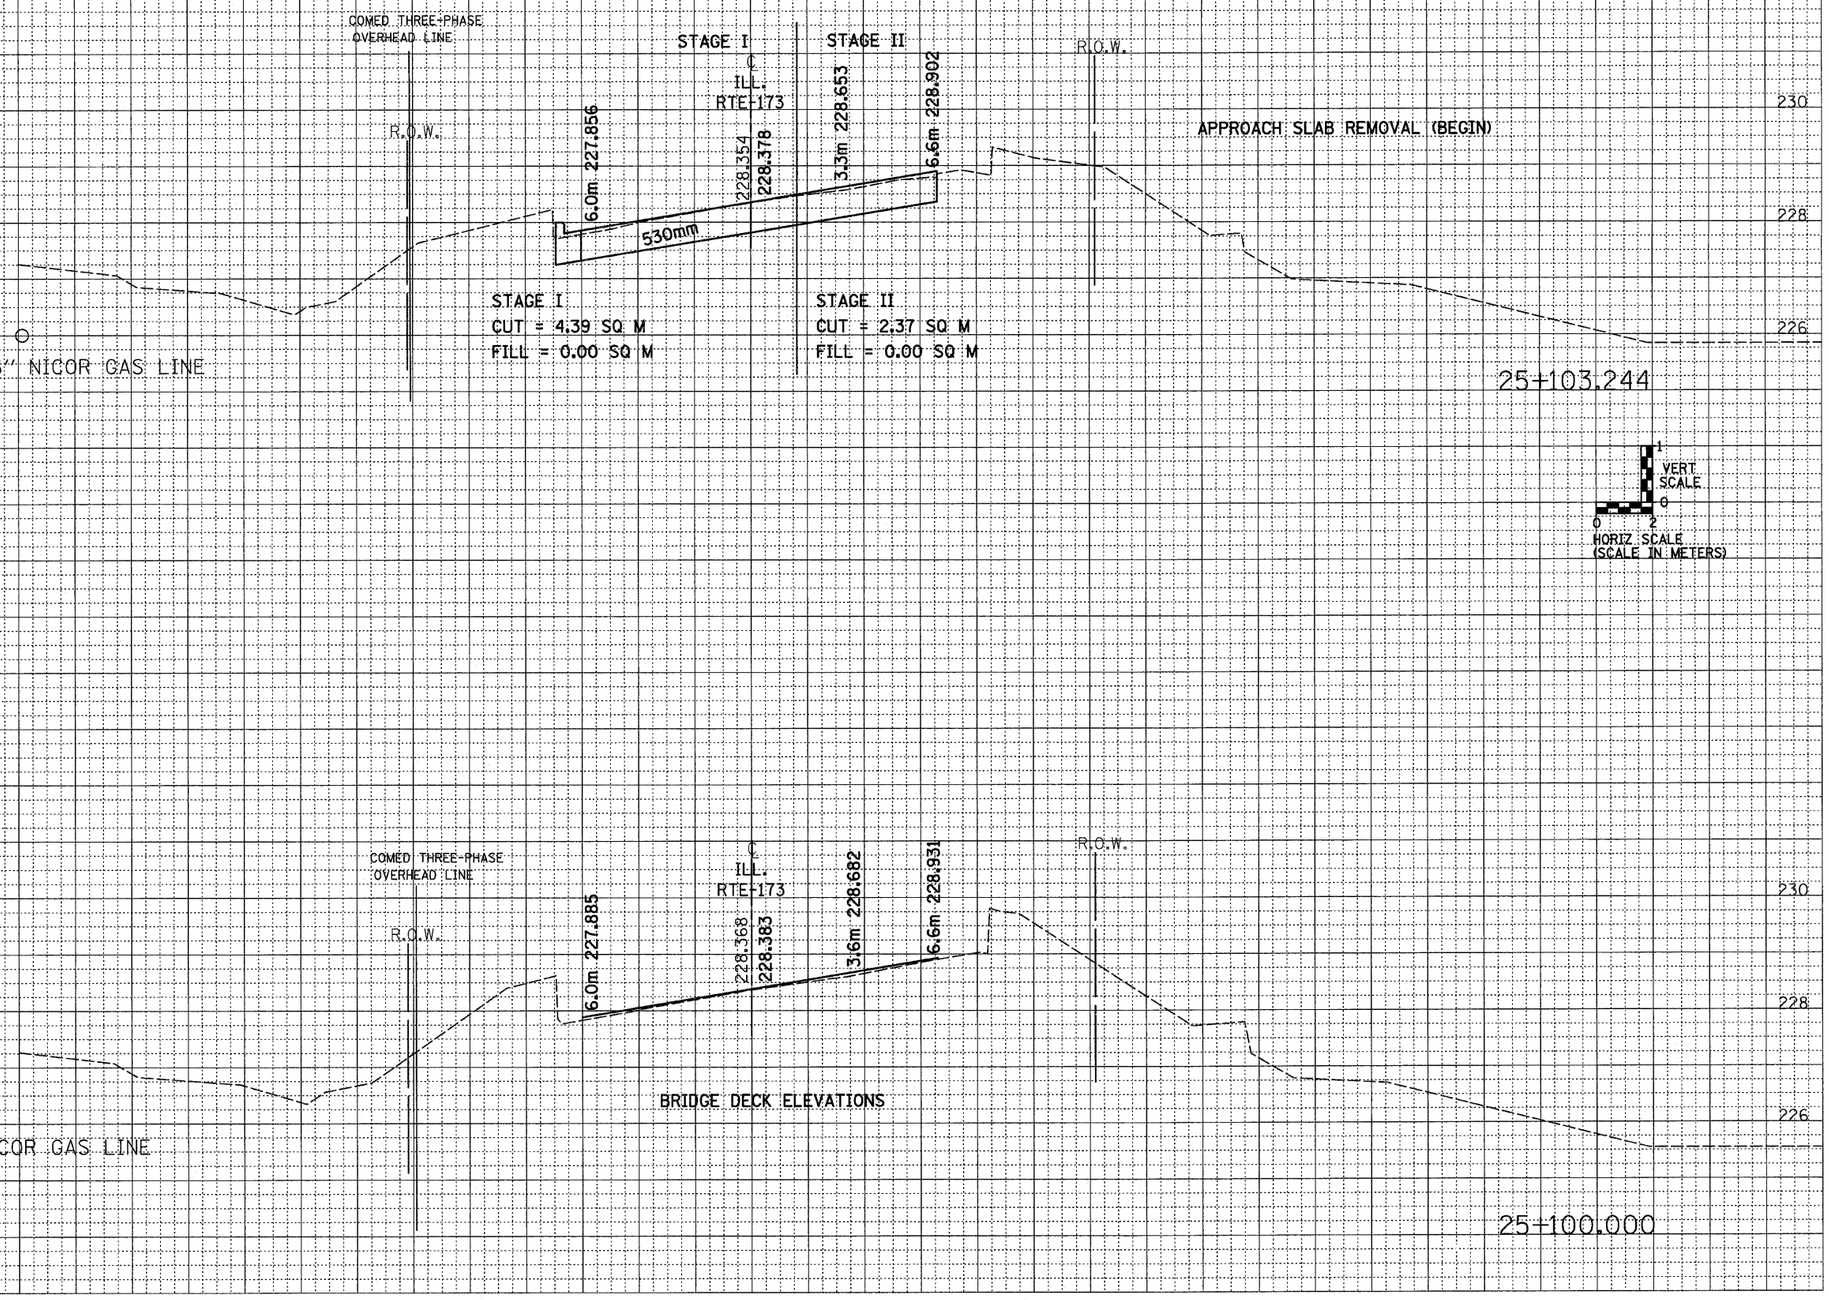

STAGE I
CUT = 4.39 SQ M
FILL = 0.00 SQ M

STAGE II
CUT = 2.37 SQ M
FILL = 0.00 SQ M

VERT SCALE 1 0

HORIZ SCALE (SCALE IN METERS) 0 2

ORIGINAL SURVEY	BY	DATE
NOTE BOOK	SURVEYED	
NO.	PLOTTED	
	TEMPLATE	
	AREAS	
	AREAS CHECKED	