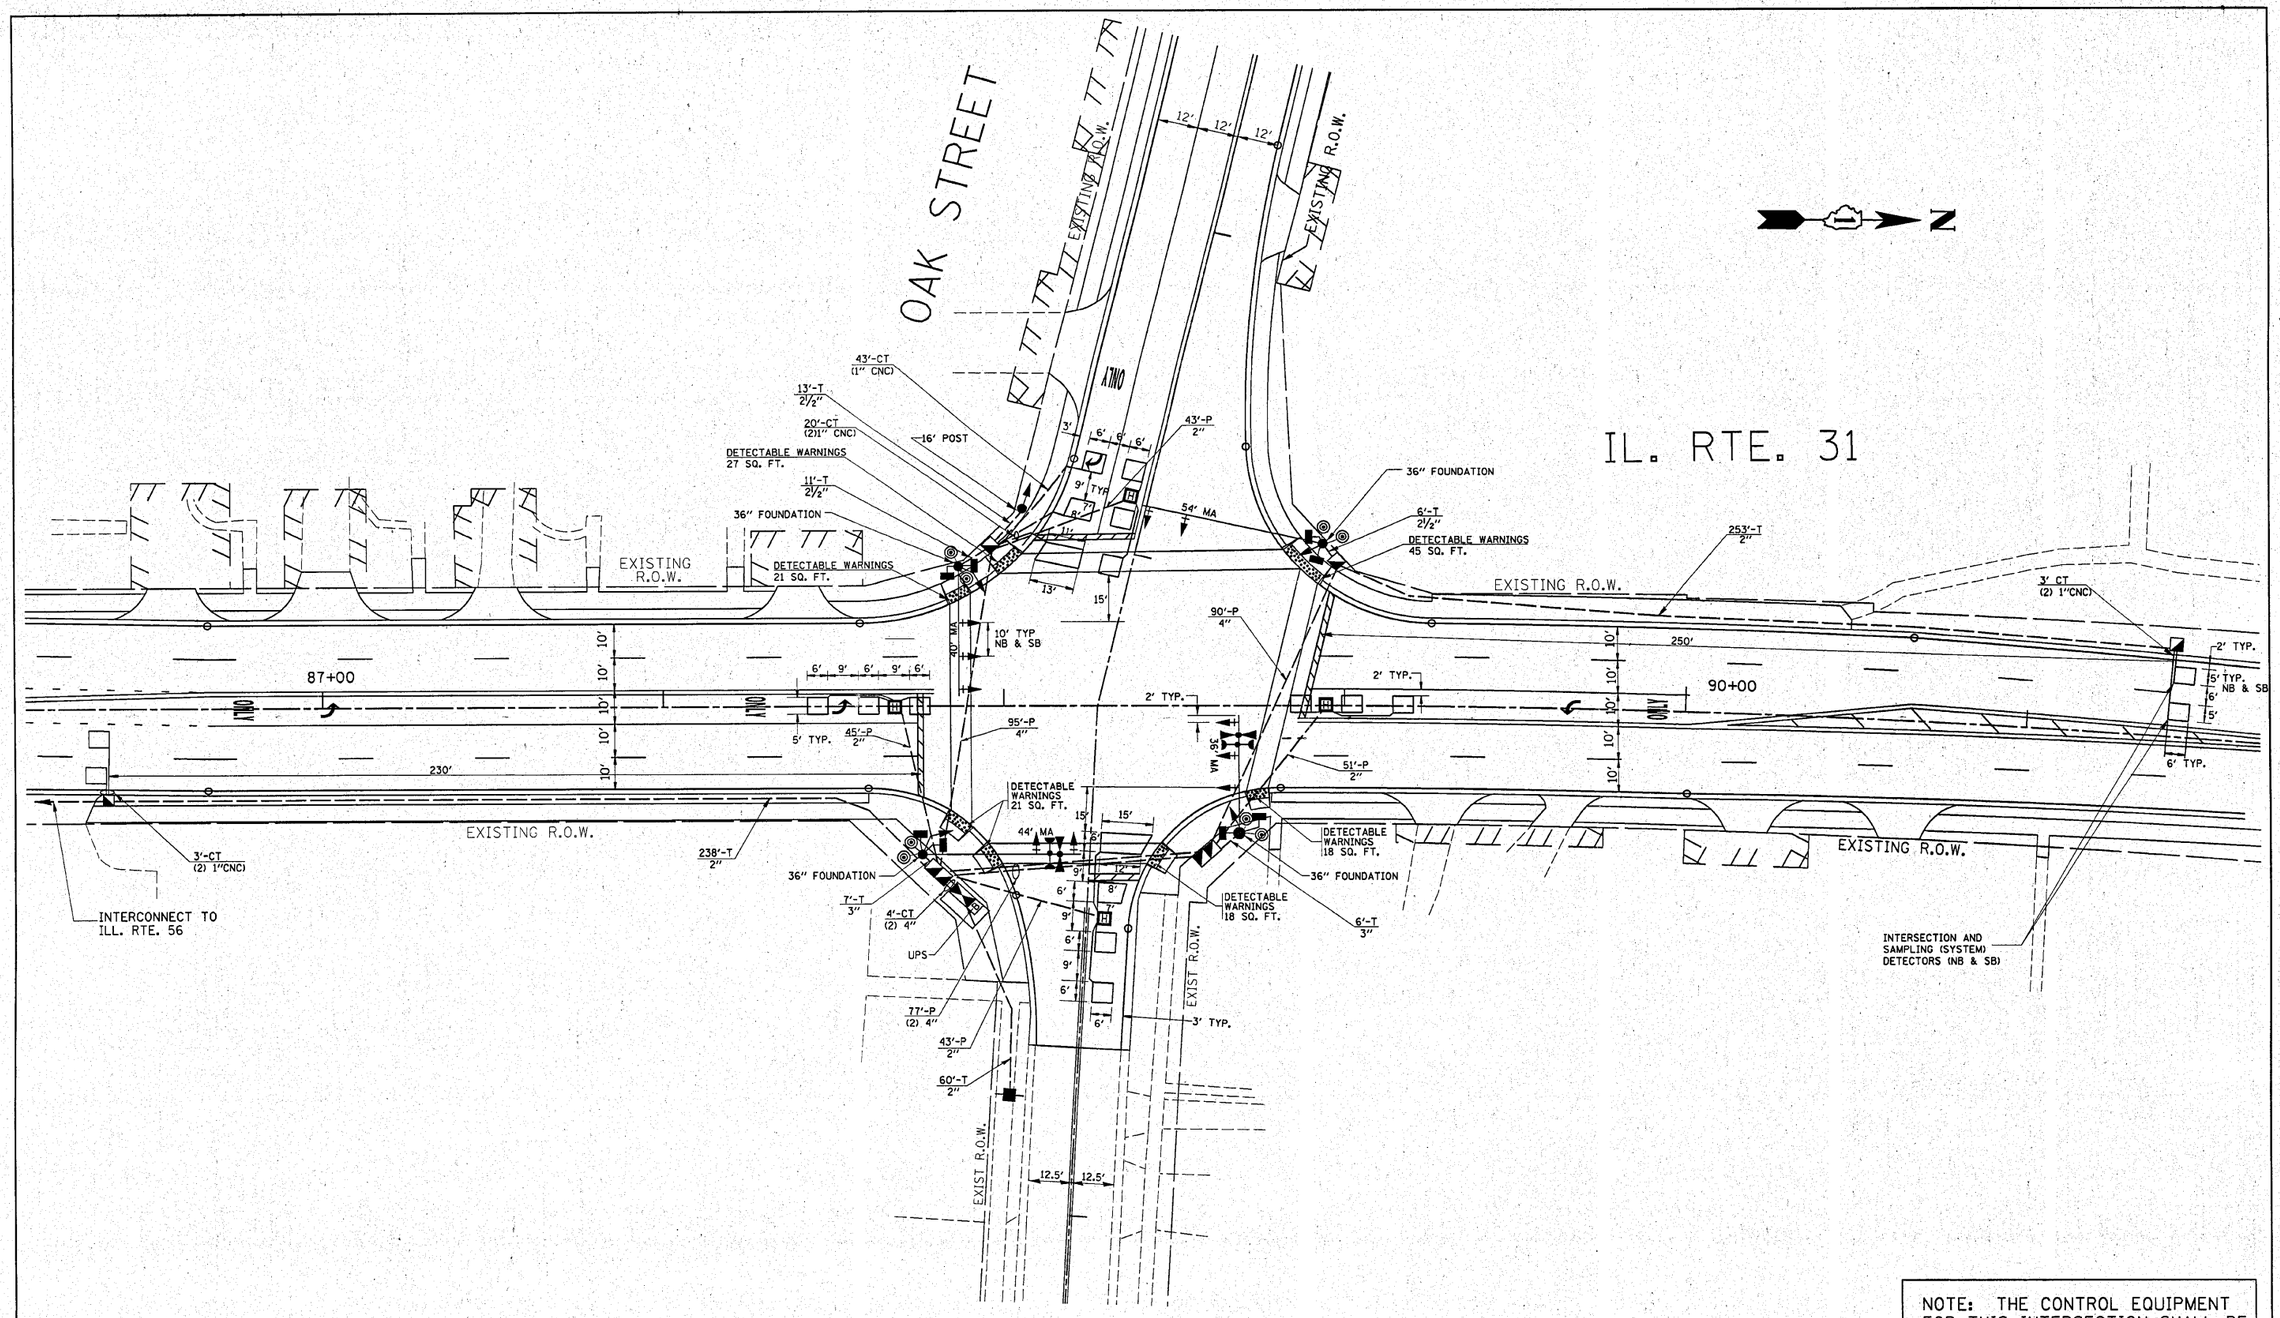

NOTE: THE CONTROL EQUIPMENT FOR THIS INTERSECTION SHALL BE "EAGLE" TO MATCH EXISTING ADJACENT SYSTEM

FILE NAME = c:\pw_work\PWIDOT\KANTHAPHIXAYBC\d0117804\TS.dgn	USER NAME = kanthaphixaybc	DESIGNED -	REVISED -
		DRAWN -	REVISED -
	PLOT SCALE = 21.0000 ' / IN.	CHECKED -	REVISED -
	PLOT DATE = 2/10/2010	DATE -	REVISED -

STATE OF ILLINOIS
DEPARTMENT OF TRANSPORTATION

TRAFFIC SIGNAL INSTALLATION
IL. RTE. 31 AT OAK ST.

SCALE: | SHEET NO. OF SHEETS | STA. TO STA.

F.A.U. RTE.	SECTION	COUNTY	TOTAL SHEETS	SHEET NO.
3887	A-R-N-1	KANE	77	38
		CONTRACT NO. 62914		
FED. ROAD DIST. NO.	ILLINOIS	FED. AID PROJECT		