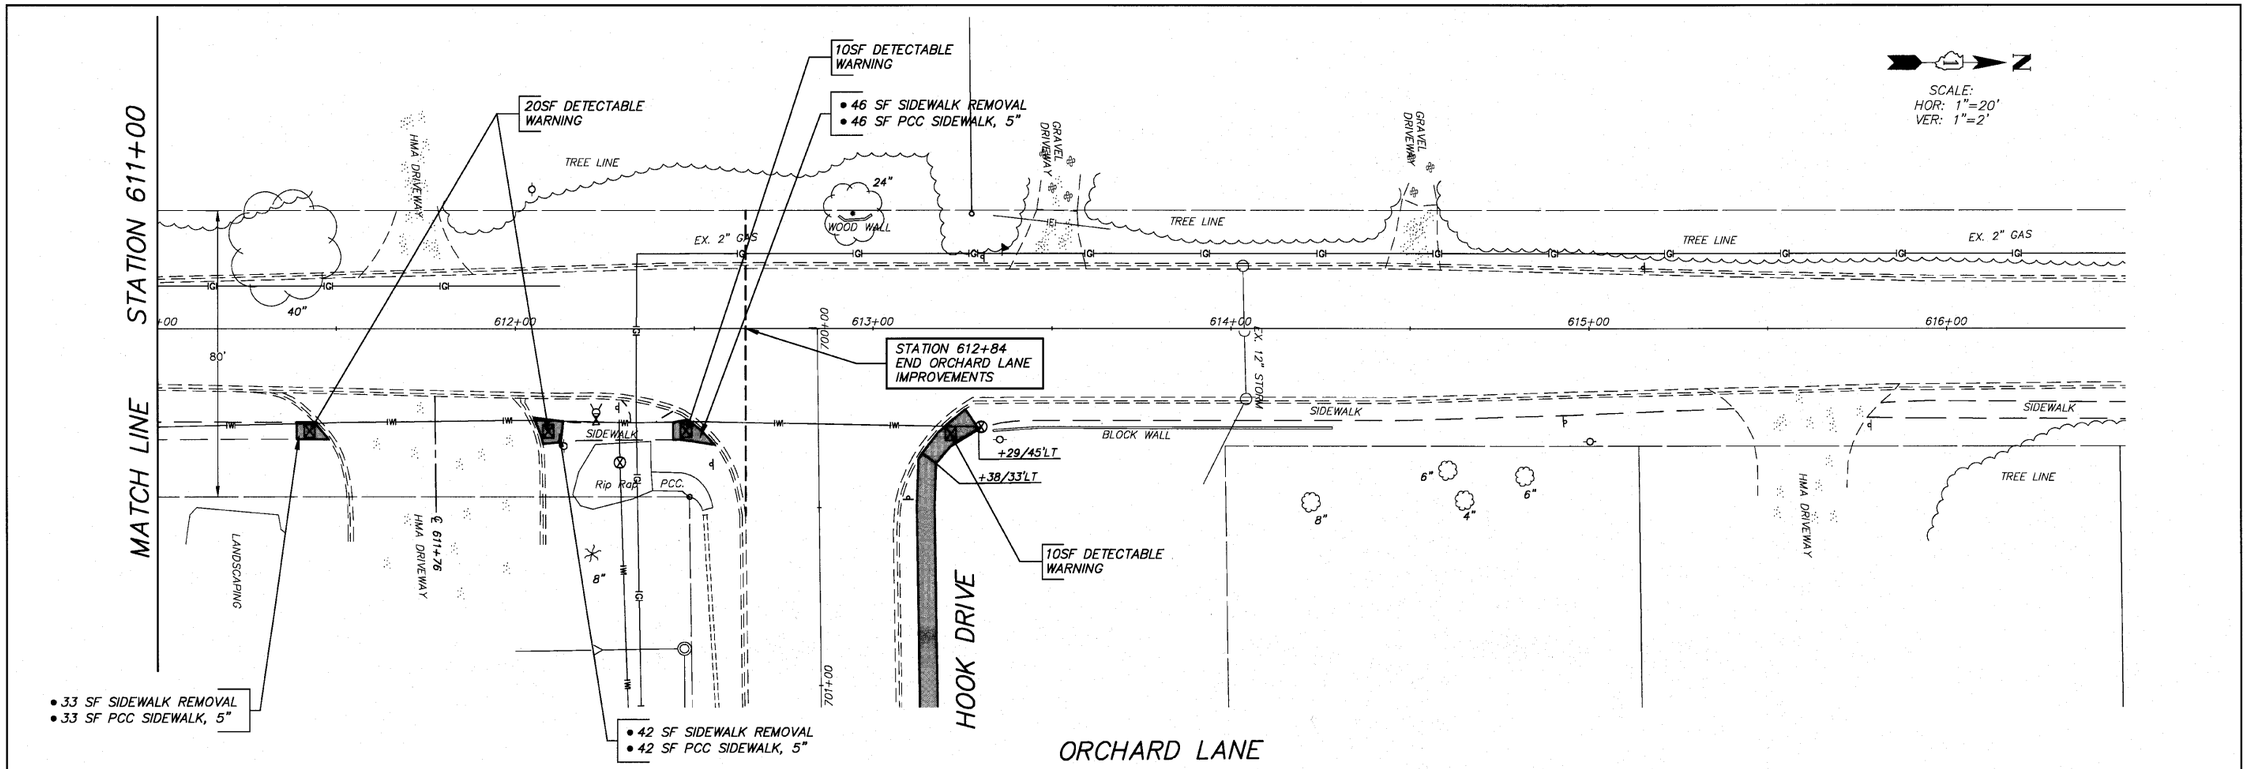

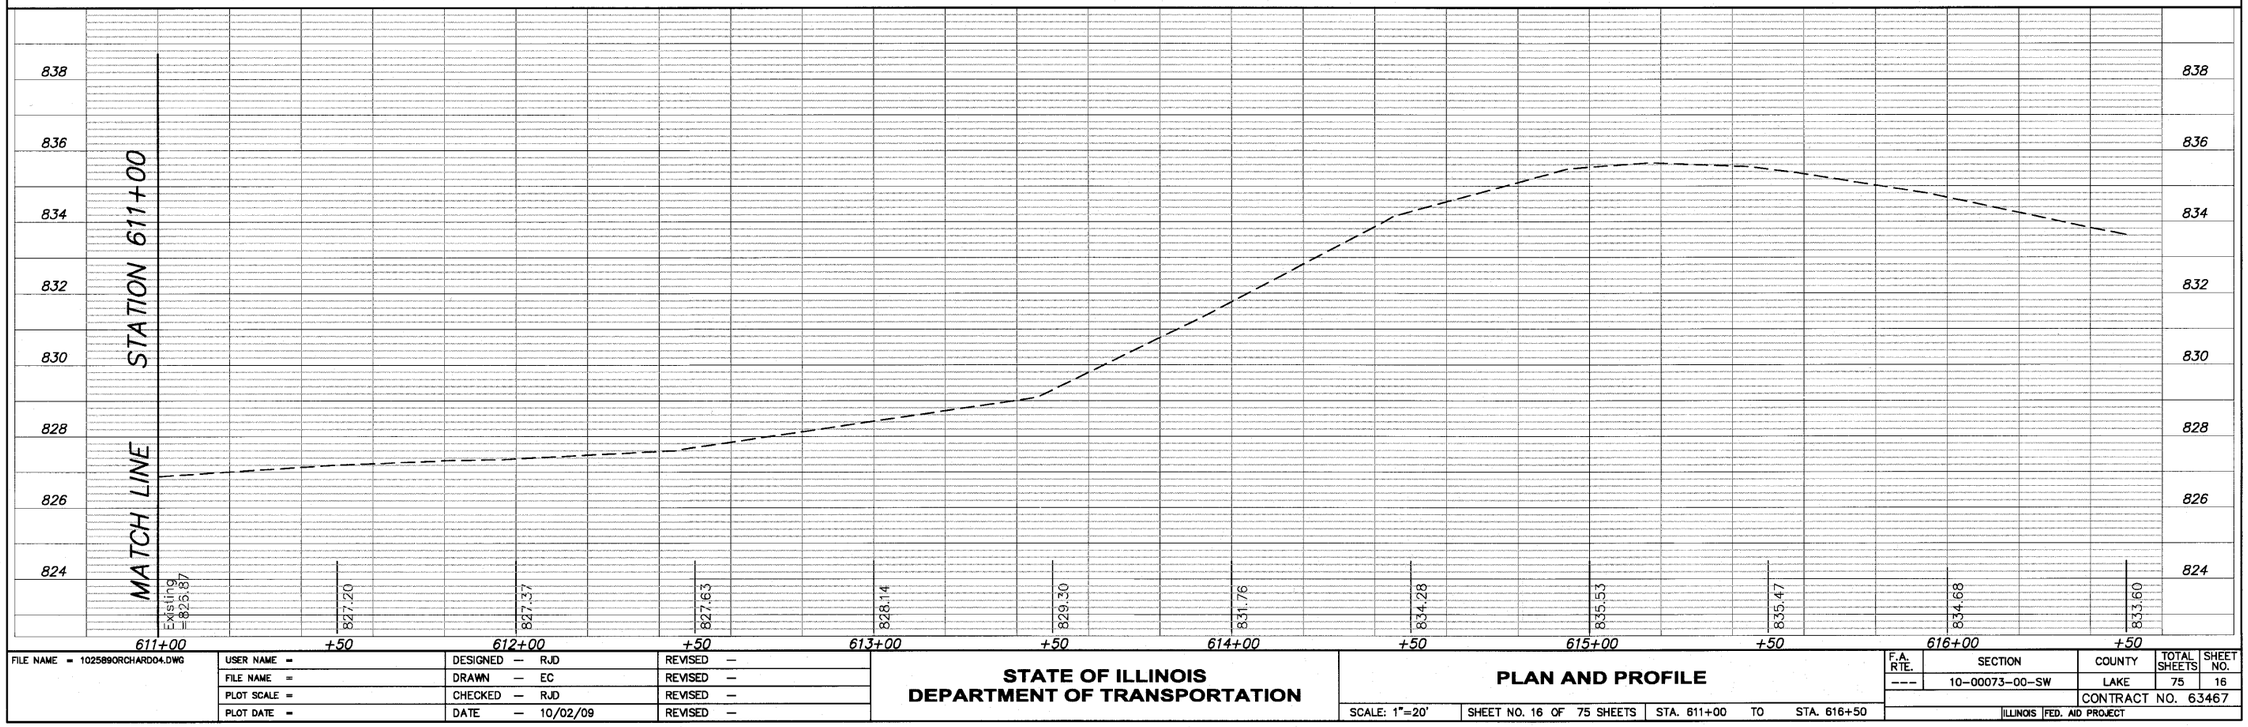

FILE NAME = 102589ORCHARD04.DWG	USER NAME =	DESIGNED — RJD	REVISED —
	FILE NAME =	DRAWN — EC	REVISED —
	PLOT SCALE =	CHECKED — RJD	REVISED —
	PLOT DATE =	DATE — 10/02/09	REVISED —

STATE OF ILLINOIS
DEPARTMENT OF TRANSPORTATION

PLAN AND PROFILE

SCALE: 1"=20' | SHEET NO. 16 OF 75 SHEETS | STA. 611+00 TO STA. 616+50

F.A. RTE.	SECTION	COUNTY	TOTAL SHEETS	SHEET NO.
---	10-00073-00-SW	LAKE	75	16
		CONTRACT NO. 63467		
		ILLINOIS FED. AID PROJECT		