F.A.U. RTE.	SECTION	COUNTY	TOTAL SHEETS	SHEET NO.
2562	10-00104-00-RS	COOK	21	1
FED. ROAD DIST NO. 1	ILLINOIS	CONTRACT NO. 63500		

STATE OF ILLINOIS
DEPARTMENT OF TRANSPORTATION
DIVISION OF HIGHWAYS

PLANS FOR PROPOSED FEDERAL AID HIGHWAY

FAU 2562 (SPRINGINSGUTH ROAD)
FROM FAU 1338 (WISE ROAD)
TO FAU 1322 (SCHAUMBURG ROAD)
RESURFACING
SECTION 10-00104-00-RS
PROJECT NO. M-9003(703)
COOK COUNTY
VILLAGE OF SCHAUMBURG
JOB #: C-91-761-10

INDEX TO SHEETS

SHEET NO.	DESCRIPTION
1	COVER SHEET
2-3	GENERAL NOTES, TYPICAL SECTIONS, SUPPLEMENTAL LEGEND
4-5	SUMMARY OF QUANTITIES AND SCHEDULES
6-13	SPRINGINSGUTH ROAD PLANS
14	VILLAGE DETAILS
15	BD-8 FRAMES AND LIDS ADJUSTMENT WITH MILLING
16	BD-22 PAVEMENT PATCHING FOR HMA SURFACED PAVEMENTS
17	BD-32 BUTT JOINT AND HMA TAPERS
18	TC-10 TRAFFIC CONTROL AND PROTECTION FOR SIDE ROADS, INTERSECTIONS AND DRIVEWAYS
19	TC-13 TYPICAL PAVEMENT MARKINGS
20	TC-16 PAVEMENT MARKING LETTERS AND SYMBOLS FOR TRAFFIC STAGING
21	TC-22 ARTERIAL ROAD IMFORMATION SIGN

000001-05	STANDARD SYMBOLS, ABBREVIATIONS AND PATTERNS
280001-05	TEMPORARY EROSION CONTROL SYSTEMS
424001-05	CURB RAMPS FOR SIDEWALKS
442201-03	CLASS C AND D PATCHES
602001-01	CATCH BASIN TYPE A
604001-03	FRAME AND LIDS, TY 1
604051-03	FRAME AND GRATE, TY 11
606001-04	CONCRETE CURB TY B AND COMBINATION CONCRETE CURB & GUTTER
701606-06	URBAN LANE CLOSURE, MULTILANE, 2W WITH MOUNTABLE MEDIAN
701701-06	URBAN LANE CLOSURE, MULTILANE INTERSECTION
701801-04	LANE CLOSURE MULTILANE 1W OR 2W CROSSWALK OR SIDEWALK CLOSURE
701901-01	TRAFFIC CONTROL DEVICES

0 50' 100' — 1" = 40'

0 50' 100' — 1" = 20'

FULL SIZE PLANS HAVE BEEN PREPARED USING STANDARD ENGINEERING SCALES. REDUCED SIZED PLANS WILL NOT CONFORM TO STANDARD SCALES. IN MAKING MEASUREMENTS ON REDUCED PLANS, THE ABOVE SCALES MAY BE USED.

J.U.L.I.E.
JOINT UTILITY LOCATION INFORMATION FOR EXCAVATION
1-800-892-0123
OR 811

ADT = 15,300 (2007)
POSTED SPEED LIMIT = 30 MPH
DESIGN SPEED = 30 MPH
DESIGN DESIGNATION = URBAN COLLECTOR
CONTRACT NO. 63500

SPRINGINSGUTH ROAD IMPROVEMENT ENDS STATION 76+40

SPRINGINSGUTH ROAD IMPROVEMENT BEGINS STATION 5+63

RANGE 10 EAST

TOWNSHIP 41 NORTH

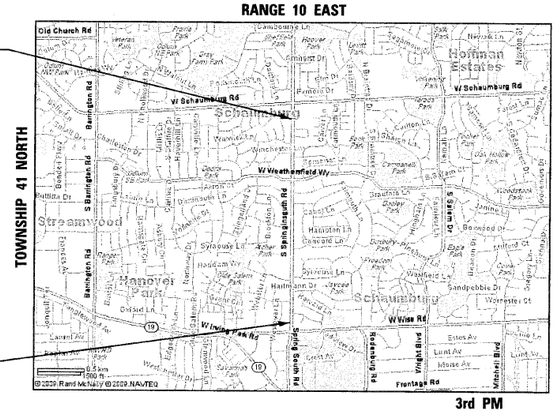

3rd PM

LOCATION MAP
SCALE: 1" = 2500'
SCHAUMBURG TOWNSHIP
GROSS LENGTH = 7077 FT. = 1.34 MILES
NET LENGTH = 7077 FT. = 1.34 MILES

PROJECT LOCATED IN THE VILLAGE OF SCHAUMBURG

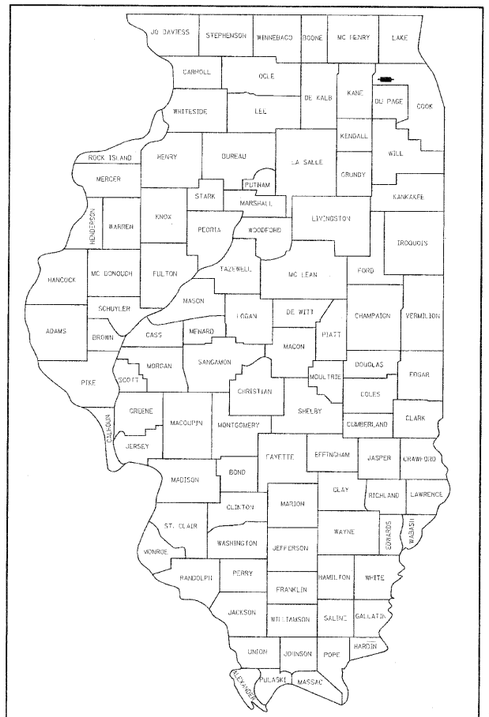

LOCATION OF SECTION INDICATED THUS:-

STATE OF ILLINOIS
DEPARTMENT OF TRANSPORTATION
DIVISION OF HIGHWAYS

APPROVED August 3, 2010
STEVEN R. WEINSTOCK, PE
DIRECTOR OF ENGINEERING /PUBLIC WORKS VILLAGE OF SCHAUMBURG

PASSED August 31, 2010
DISTRICT 1 ENGINEER OF LOCAL ROADS AND STREETS

RELEASING FOR BID BASED ON LIMITED REVIEW August 31, 2010
Diane M. O'Keefe
DEPUTY DIRECTOR OF HIGHWAYS, REGION 1 ENGINEER

PRINTED BY THE AUTHORITY OF THE STATE OF ILLINOIS

DATE: 8-04-2010
MARK A. STOTT 2 2005 REGISTERED PROFESSIONAL ENGINEER STATE OF ILLINOIS
EXPIRES: 11-30-2011

HAMPTON, LENZINI AND RENWICK, INC.
CIVIL ENGINEERS · STRUCTURAL ENGINEERS · LAND SURVEYORS
380 SHEPARD DRIVE
ELGIN, ILLINOIS 60123
847.697.6700 www.hlrengineering.com
184.000959
ILLINOIS PROFESSIONAL DESIGN FIRM LS / PE / SE CORPORATION

PROJECT NUMBER: 10.0038.330 | DATE: 4/6/2010

PROGRAM AND OFFICE ENGINEER: CHARLES F. RIDDLE, P.E. 847-705-4406 SCHAUMBURG, IL