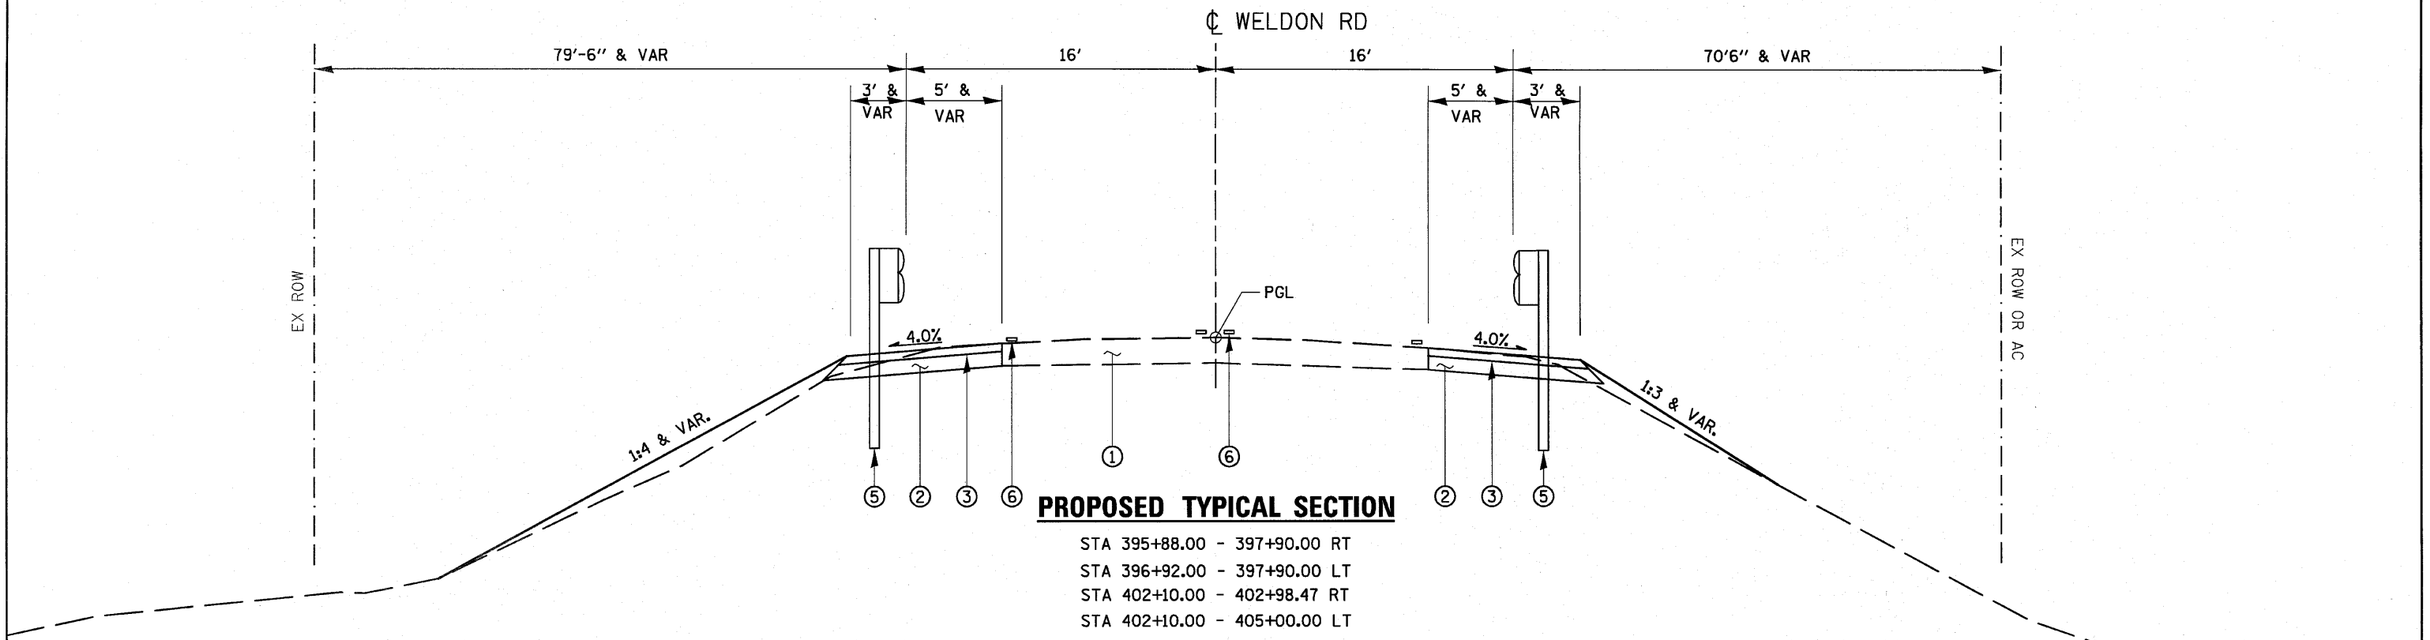

PROPOSED TYPICAL SECTION

STA 395+88.00 - 397+90.00 RT
STA 396+92.00 - 397+90.00 LT
STA 402+10.00 - 402+98.47 RT
STA 402+10.00 - 405+00.00 LT

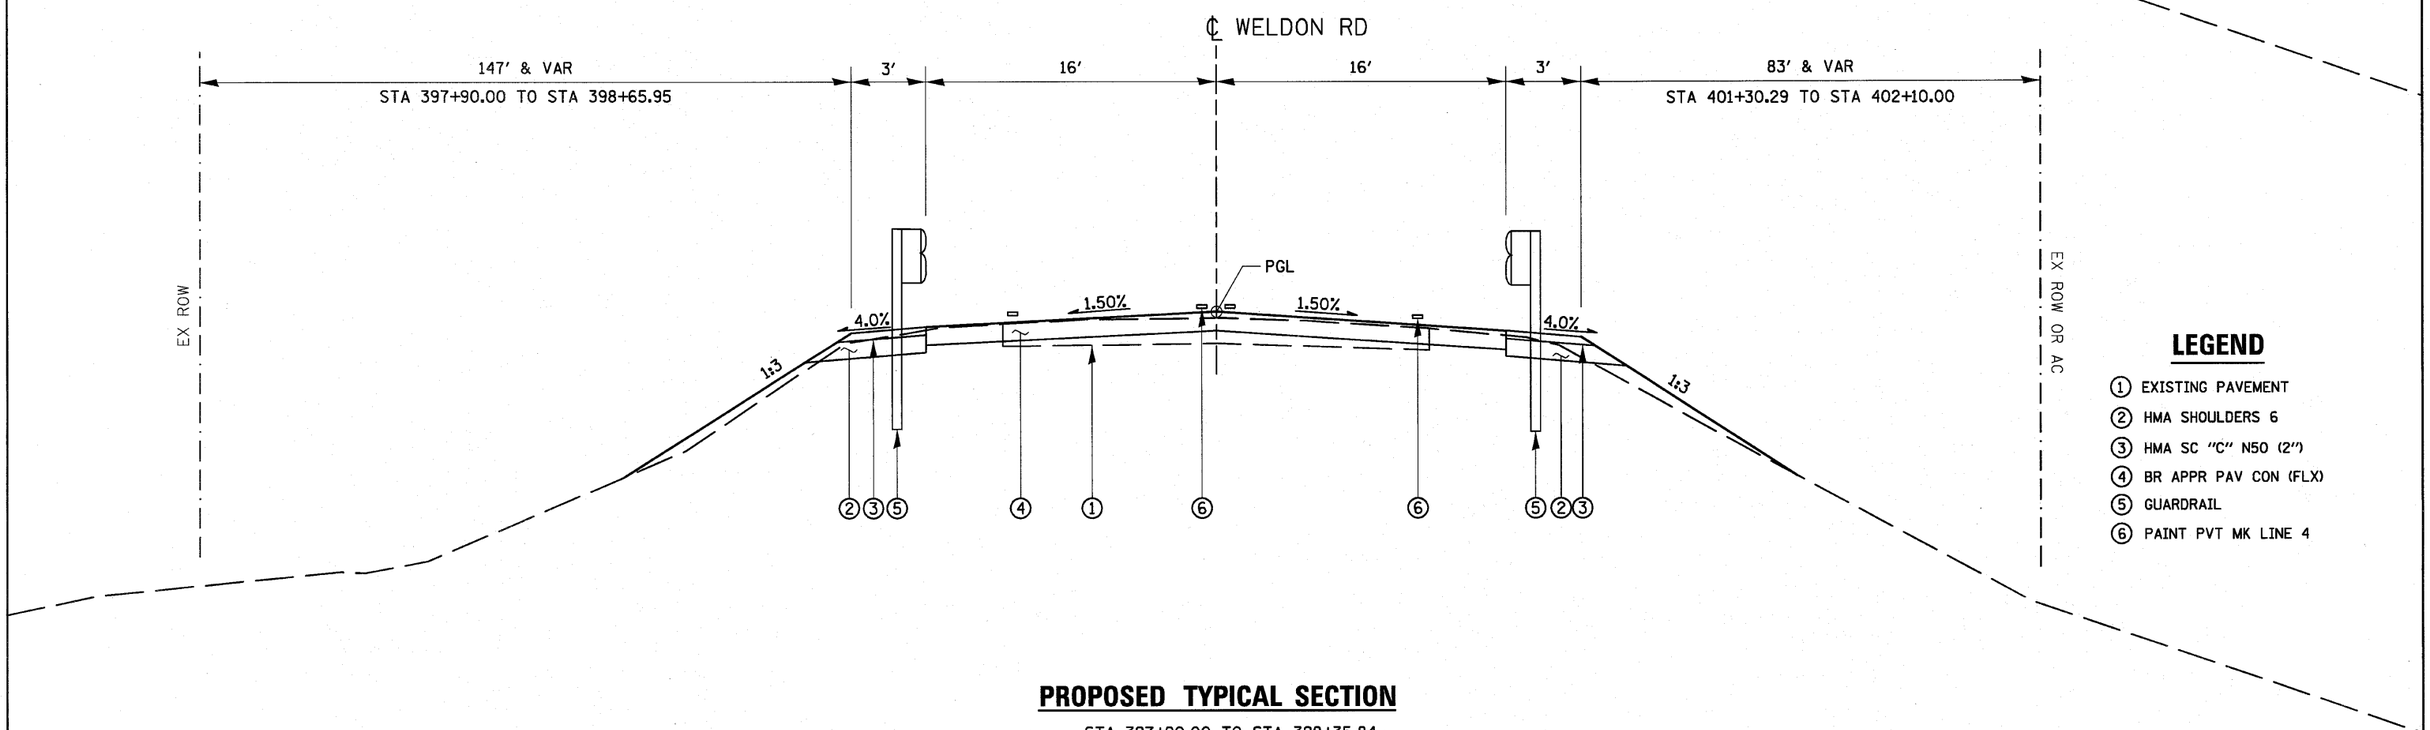

LEGEND

1. EXISTING PAVEMENT
2. HMA SHOULDERS 6
3. HMA SC "C" N50 (2")
4. BR APPR PAV CON (FLX)
5. GUARDRAIL
6. PAINT PVT MK LINE 4

PROPOSED TYPICAL SECTION

STA 397+90.00 TO STA 398+35.84
BRIDGE OMISSION
STA 401+60.40 TO STA 402+10.00

FILE NAME = G:\S09010-3\CADD Sheets\D264E11-sht-Typical..dgn	USER NAME = IE Consultants	DESIGNED -	REVISED -	STATE OF ILLINOIS DEPARTMENT OF TRANSPORTATION	TYPICAL SECTIONS	F.A.P. RTE.	SECTION	COUNTY	TOTAL SHEETS	SHEET NO.
		DRAWN -	REVISED -			301	(1-1HB-1)D	WINNEBAGO	23	8
	PLOT SCALE = 39.2165 ' / IN.	CHECKED -	REVISED -					CONTRACT NO. 64E11		
	PLOT DATE = 7/23/2010	DATE -	REVISED -		SCALE: SHEET NO. OF SHEETS STA. TO STA.		ILLINOIS	FED. AID PROJECT		