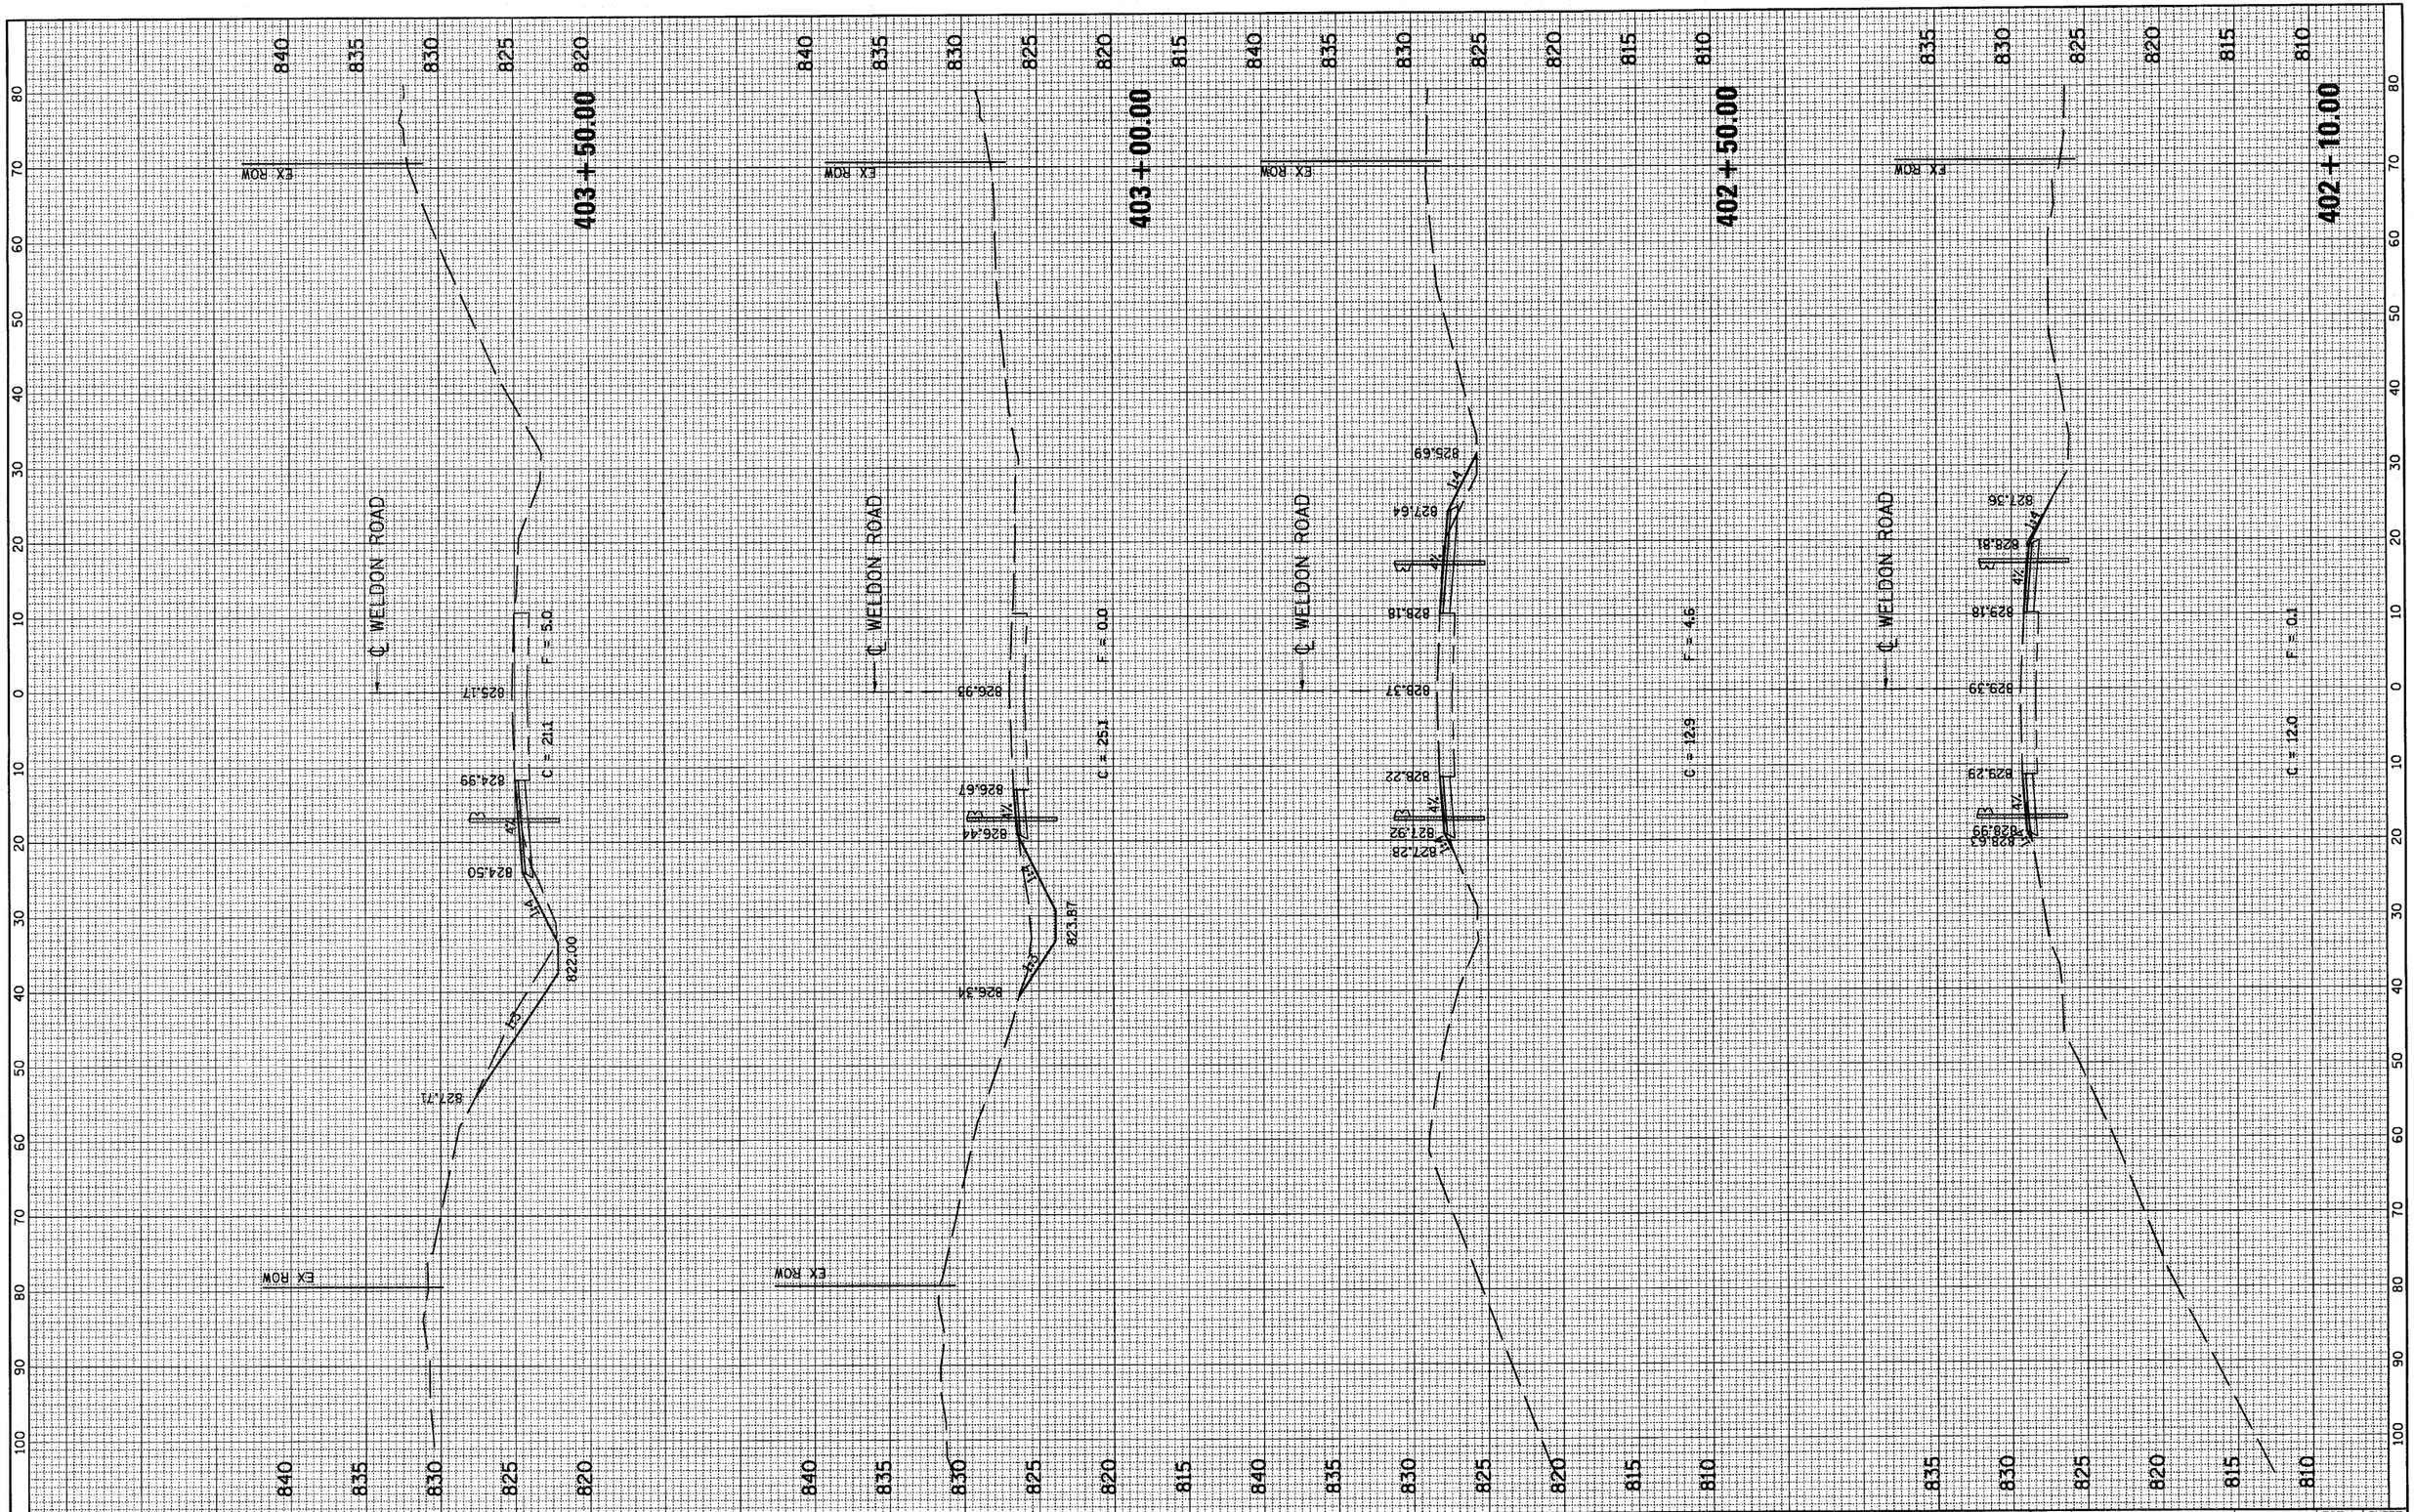

FINAL SURVEY

NOTE BOOK	SURVEYED	BY	DATE
	PLOTTED		
	TEMPLATE		
	AREAS		
NO.	AREAS CHECKED		

ORIGINAL SURVEY

NOTE BOOK	SURVEYED	BY	DATE
	PLOTTED		
	TEMPLATE		
	AREAS		
NO.	AREAS CHECKED		

FILE NAME = G:\S09010-3\CADD Sheets\D264E11-sht-XSsht.dgn	USER NAME = IE Consultants	DESIGNED -	REVISED -
		DRAWN -	REVISED -
	PLOT SCALE = 19.6082 ' / IN.	CHECKED -	REVISED -
	PLOT DATE = 7/23/2010	DATE -	REVISED -

STATE OF ILLINOIS
DEPARTMENT OF TRANSPORTATION

CROSS SECTIONS
WELDON ROAD

SCALE: | SHEET NO. OF SHEETS | STA. 402+10.00 TO STA. 403+50.00

F.A.P. RTE.	SECTION	COUNTY	TOTAL SHEETS	SHEET NO.
301	(1-1HB1)D	WINNEBAGO	55	54
		CONTRACT NO. 64E11		
		ILLINOIS FED. AID PROJECT		