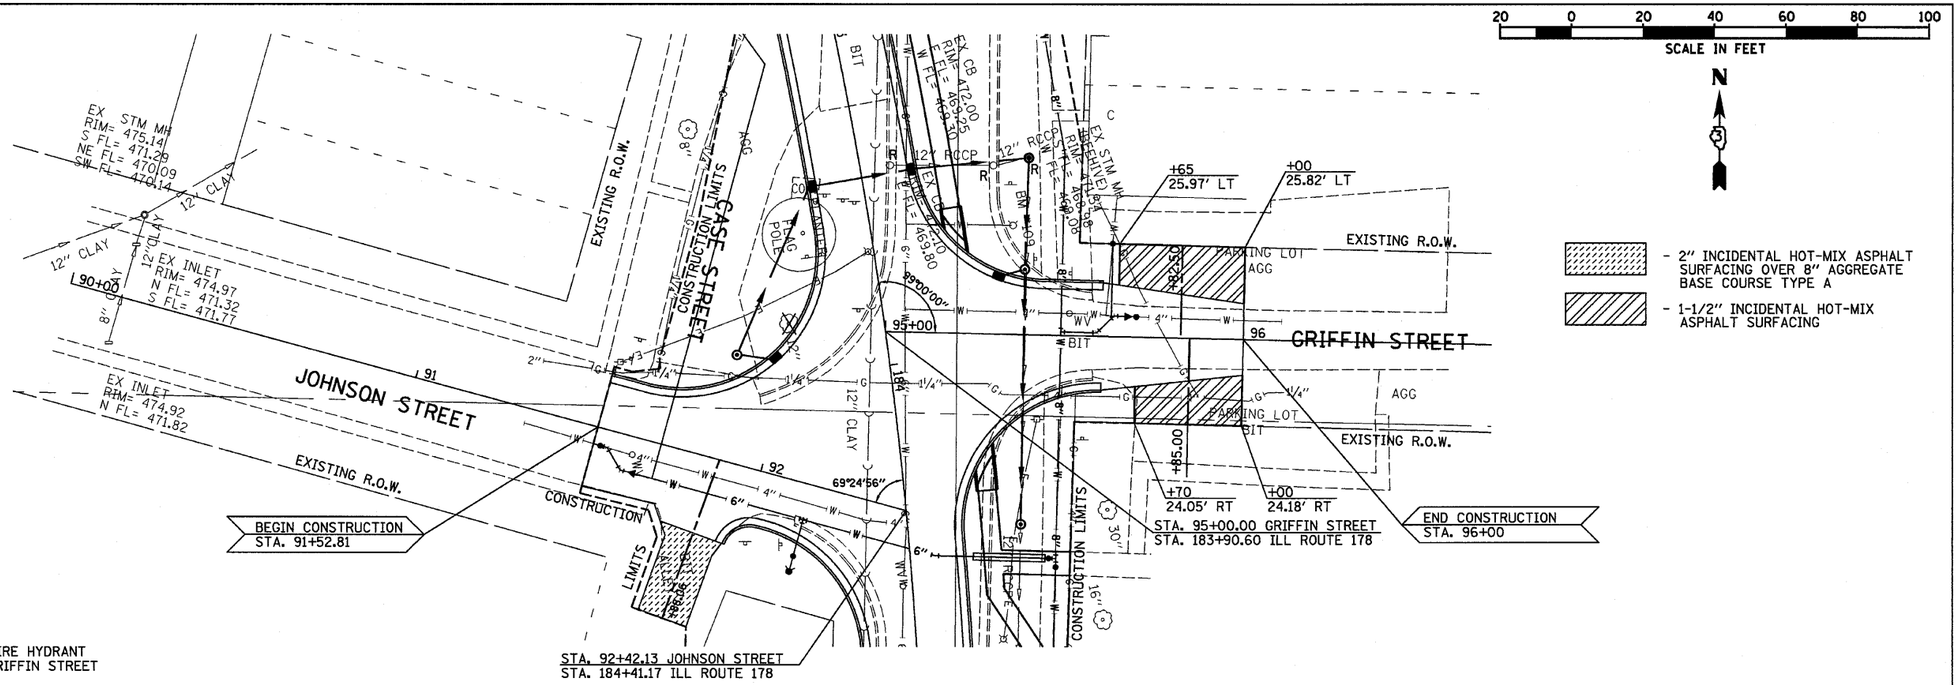

BENCHMARK "109"
CHISELED "X" ON TOP OF 5/8 BOLT ON FIRE HYDRANT
AT N.E. CORNER OF ILL ROUTE 178 AND GRIFFIN STREET
ELEV. 473.78

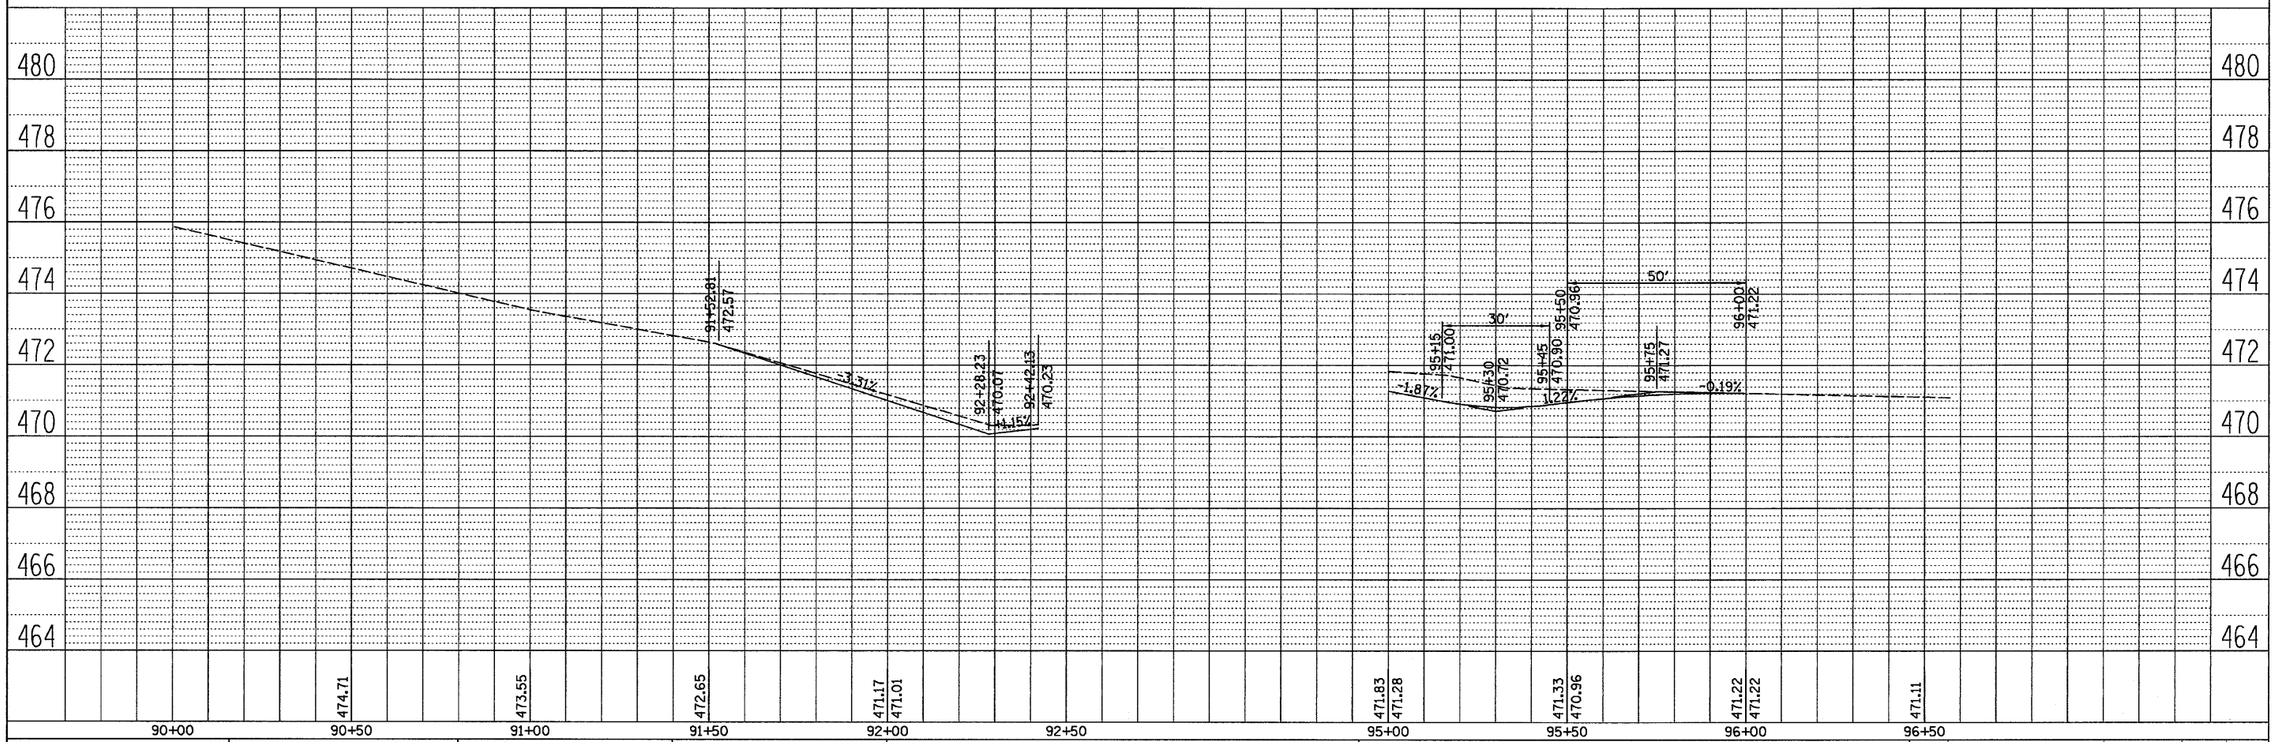

FILE NAME = D366547-SHT-PLNPRF90-96.DGN	USER NAME = ---	DESIGNED - JKC	REVISED - ___	STATE OF ILLINOIS DEPARTMENT OF TRANSPORTATION	PLAN AND PROFILE – JOHNSON STREET AND GRIFFIN STREET	F.A.S. RTE. 1279	SECTION 6R,B	COUNTY LASALLE	TOTAL SHEETS 190 / SHEET NO. 34
		DRAWN - LAG	REVISED - ___					CONTRACT NO. 66547	
	PLOT SCALE = 1"=20'	CHECKED - JKC	REVISED - ___						
	PLOT DATE = 08/10	DATE - 08/10	REVISED - ___		SCALE: 1"=20' / SHEET NO. __ OF ___ SHEETS / STA. 90+00 TO STA. 96+00	FED. ROAD DIST. NO. _	ILLINOIS	FED. AID PROJECT	

PLAN: SURVEYED / PLOTTED / ALIGNMENT CHECKED / RT. OF WAY CHECKED / CADD FILE NAME D366547-SHT-PLNPRF90-96.DGN / NOTE BOOK NO. ___ / BY / DATE / CHAMLIN 08/04 / CHAMLIN 09/04

PROFI: SURVEYED / PLOTTED / GRADES CHECKED / B.M. NOTED / STRUCTURE NOTAT'NS CHK'D / NOTE BOOK NO. ___ / BY / DATE / CHAMLIN 08/04 / CHAMLIN 09/04