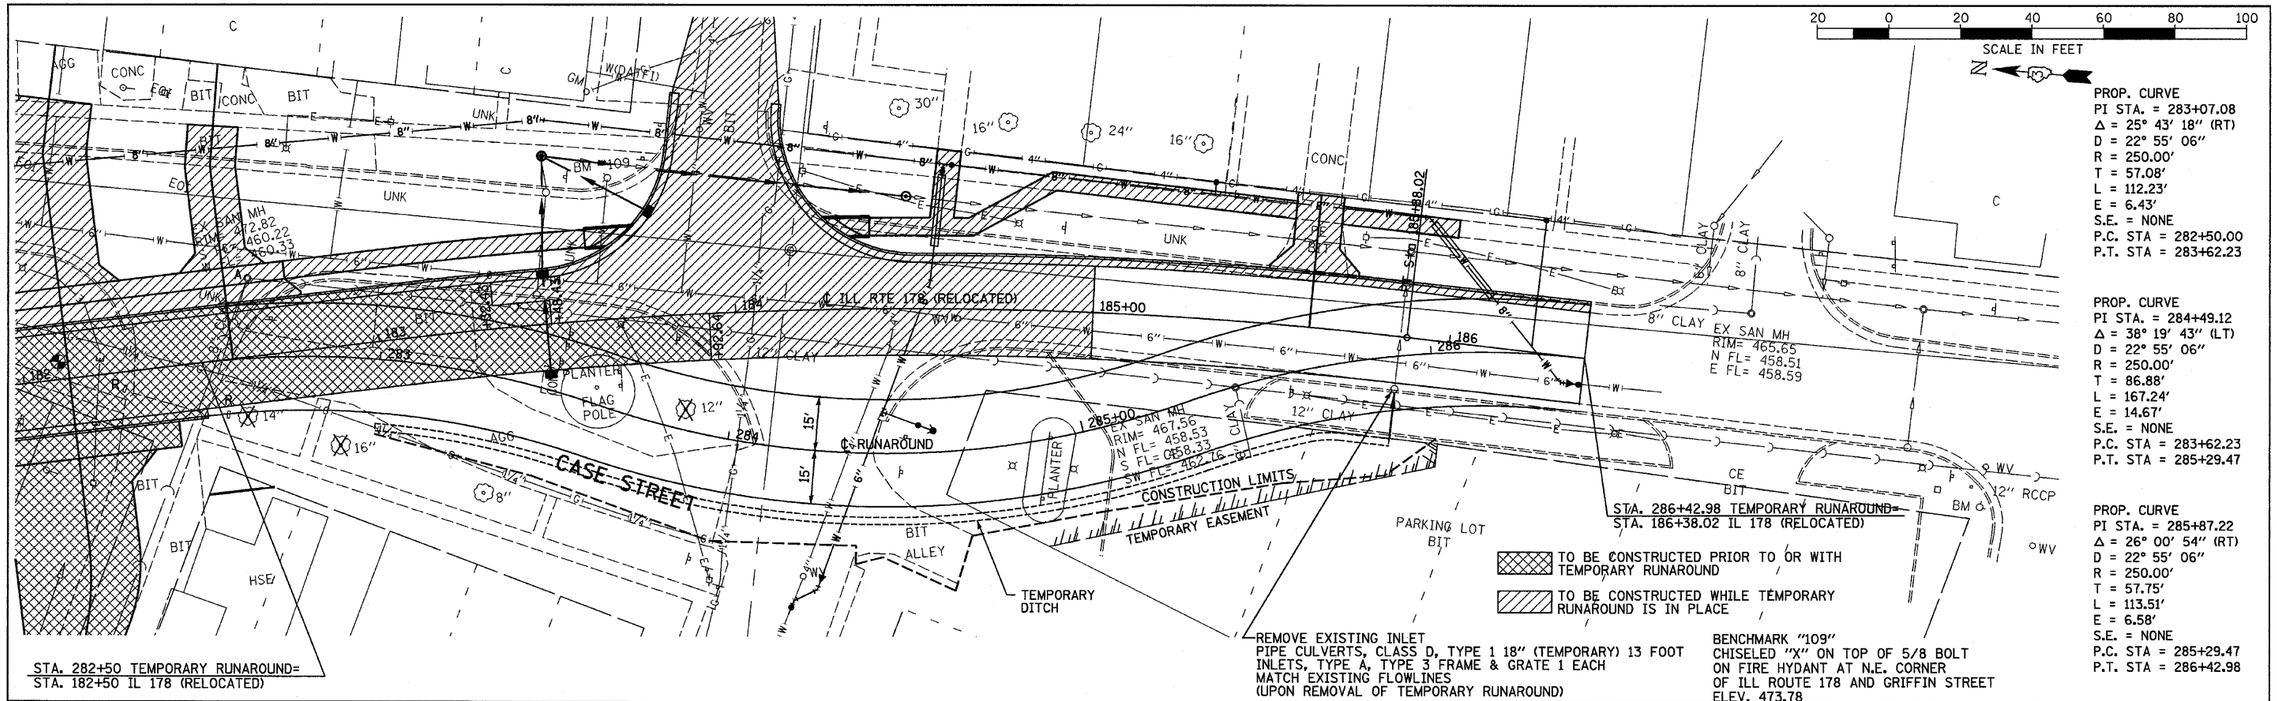

FILE NAME =	D366547-SHT-PLNPRFDET.DGN
USER NAME = ---	
PLOT SCALE = 1"=20'	
PLOT DATE = 08/10	
DESIGNED	JKC
DRAWN	LAG
CHECKED	JKC
DATE	08/10
REVISED	-
REVISED	-
REVISED	-

STATE OF ILLINOIS
DEPARTMENT OF TRANSPORTATION

PLAN AND PROFILE – TEMPORARY RUNAROUND IL RTE 178 (RELOCATED)

SCALE: 1"=20' | SHEET NO. OF SHEETS | STA. 282+00 TO STA. 286+50

F.A.S. RTE.	SECTION	COUNTY	TOTAL SHEETS	SHEET NO.
1279	6R,B	LASALLE	190	35
		CONTRACT NO. 66547		
FED. ROAD DIST. NO.	ILLINOIS	FED. AID PROJECT		