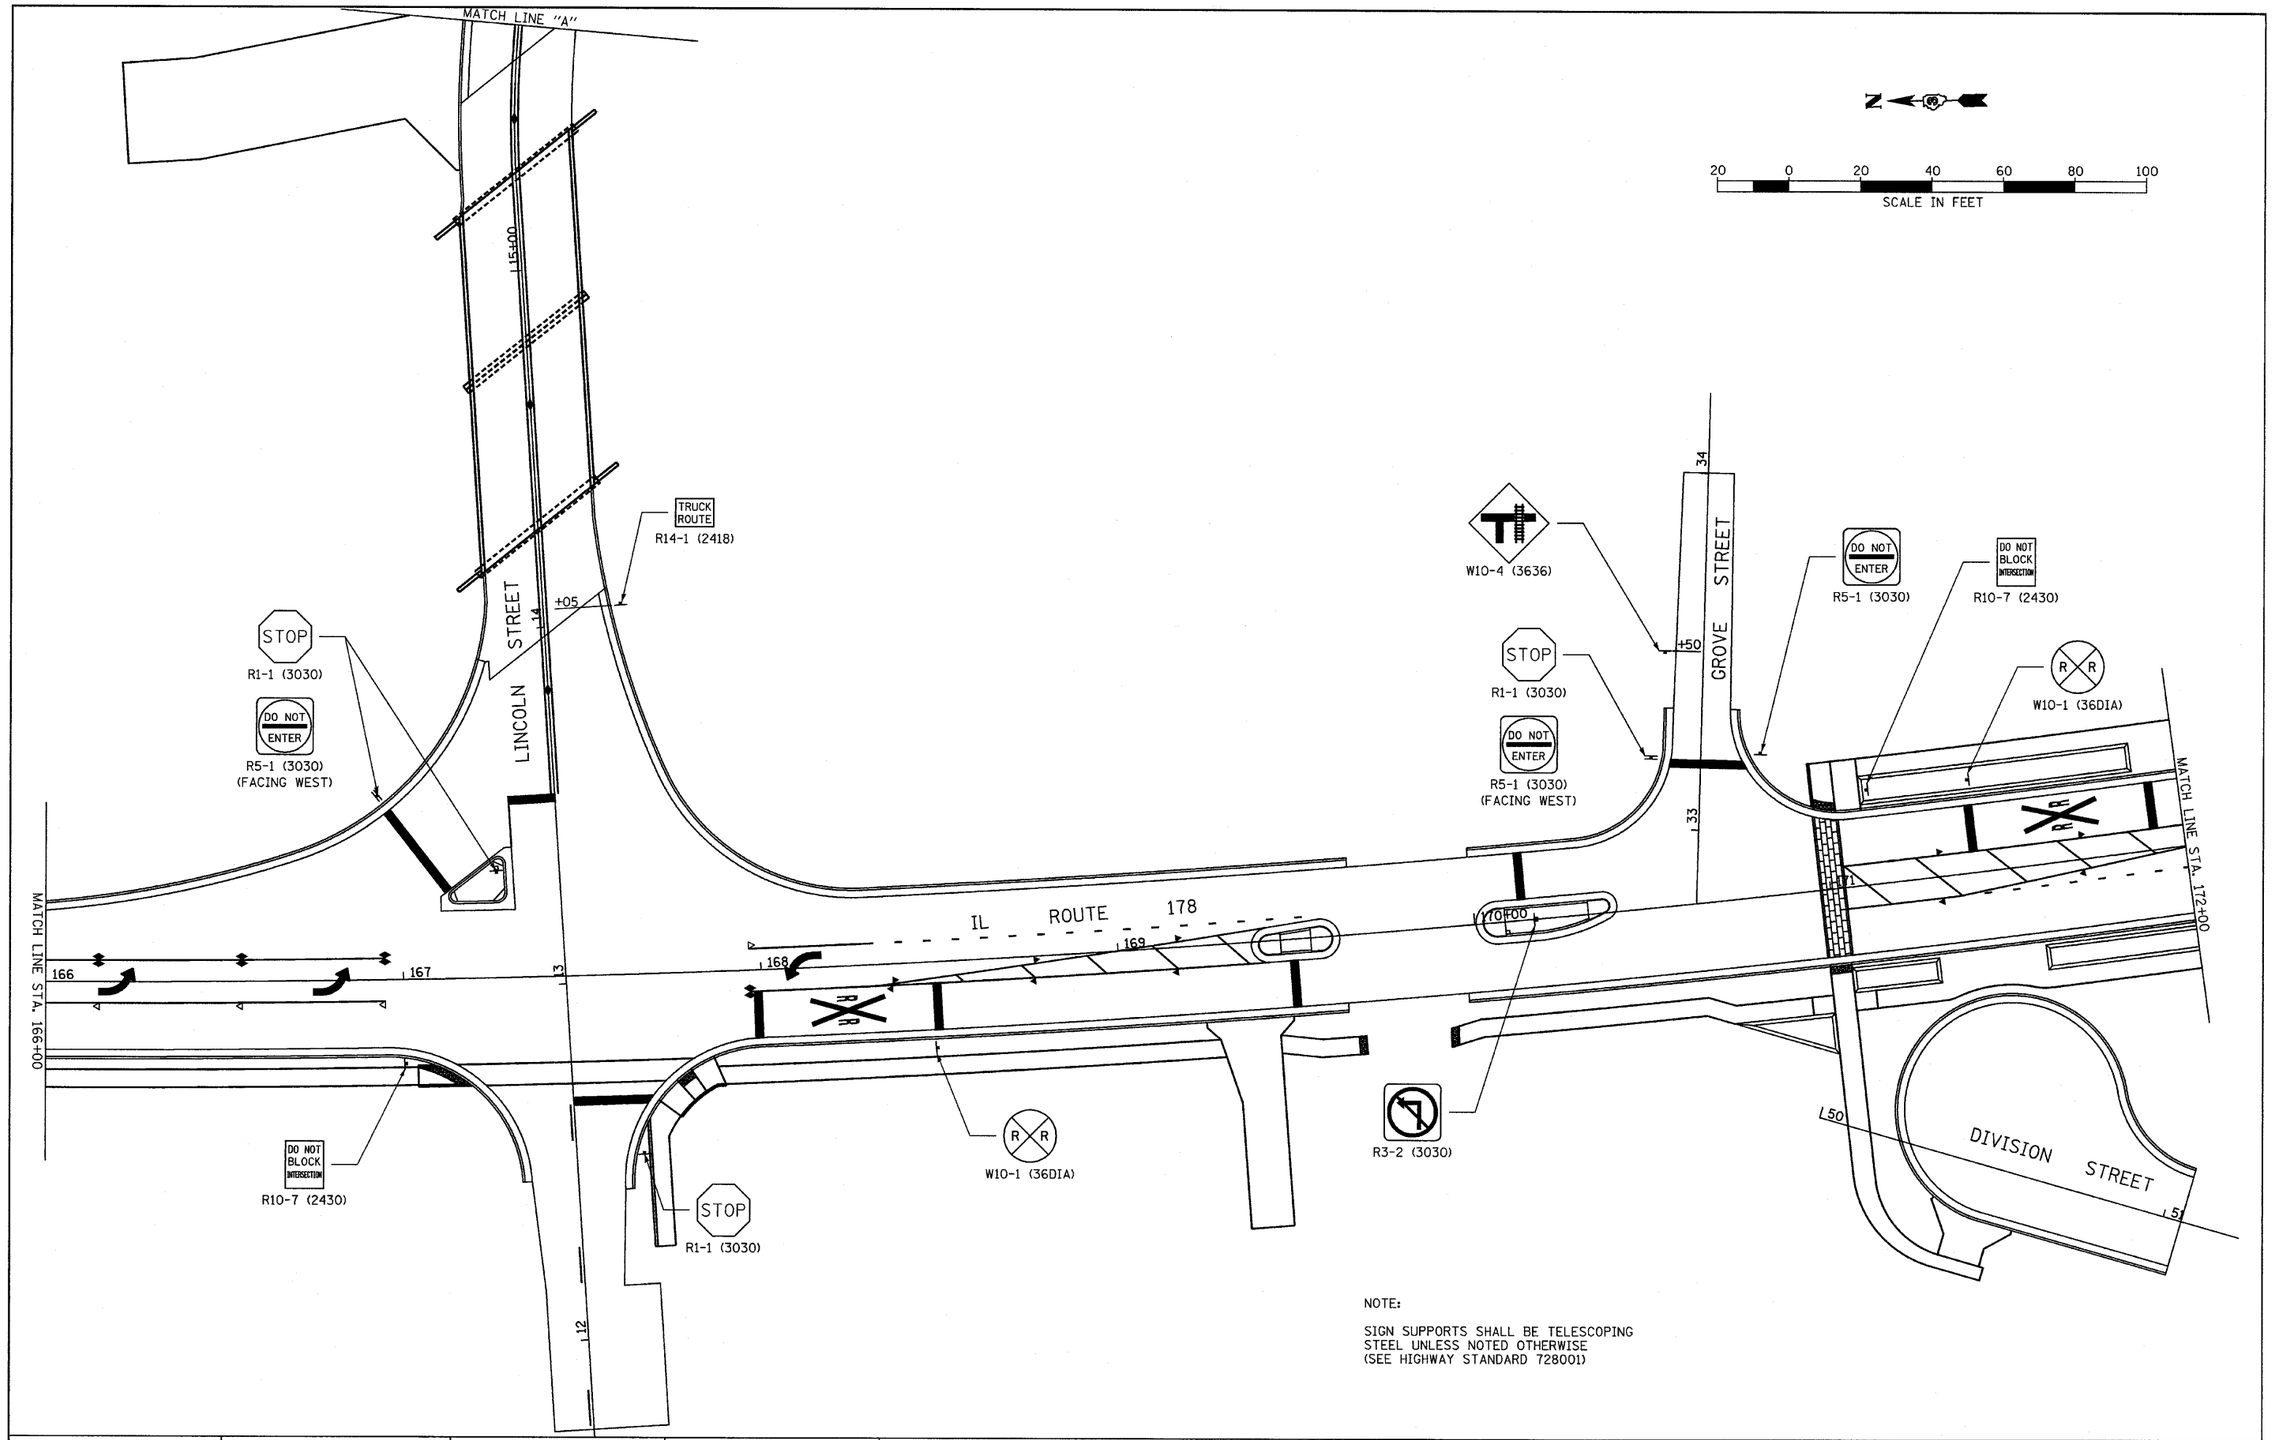

NOTE:

SIGN SUPPORTS SHALL BE TELESCOPING STEEL UNLESS NOTED OTHERWISE (SEE HIGHWAY STANDARD 728001)

FILE NAME = D366547-SHT-SIGN.DGN	USER NAME = ---	DESIGNED - JKC	REVISED - ___	STATE OF ILLINOIS DEPARTMENT OF TRANSPORTATION	IL RTE 178 (RELOCATED) SIGNING PLANS	F.A.S. RTE.	SECTION	COUNTY	TOTAL SHEETS	SHEET NO.
		DRAWN - LAG	REVISED - ___			1279	6R,B	LASALLE	190	87
	PLOT SCALE = 1"=20'	CHECKED - JKC	REVISED - ___			CONTRACT NO. 66547				
	PLOT DATE = 08/10	DATE - 08/10	REVISED - ___		SCALE: 1"=20' / SHEET NO. __ OF ___ SHEETS / STA. 166+00 TO STA. 172+00	FED. ROAD DIST. NO. _	ILLINOIS	FED. AID PROJECT		