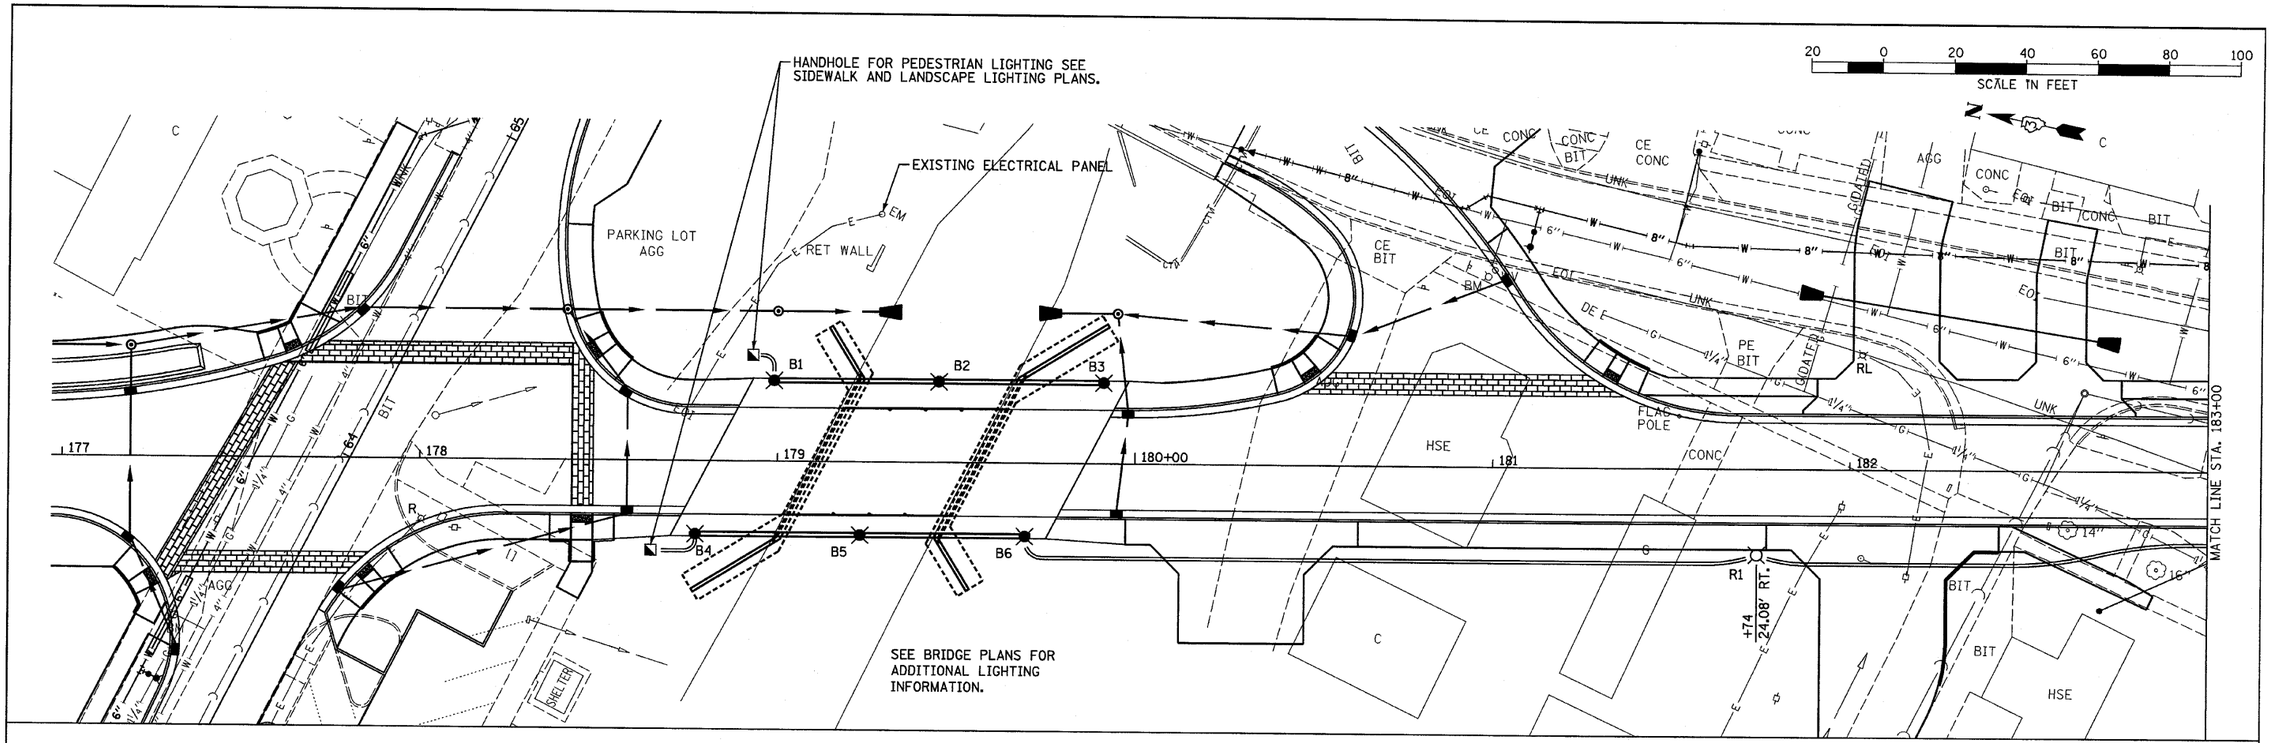

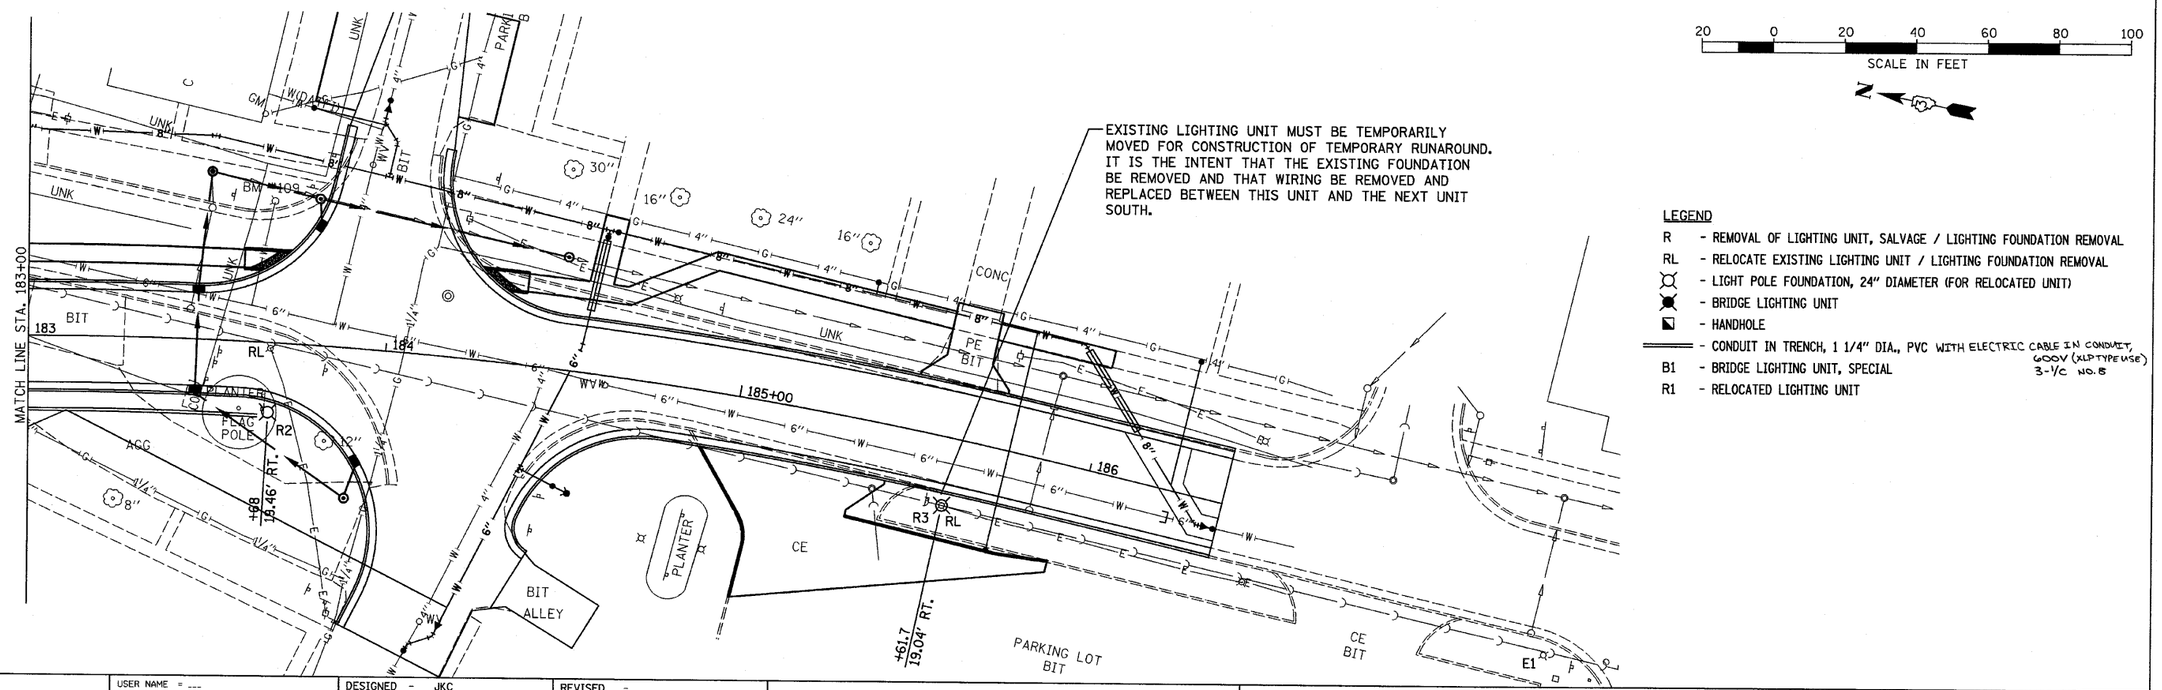

LEGEND

- R - REMOVAL OF LIGHTING UNIT, SALVAGE / LIGHTING FOUNDATION REMOVAL
- RL - RELOCATE EXISTING LIGHTING UNIT / LIGHTING FOUNDATION REMOVAL
- - LIGHT POLE FOUNDATION, 24" DIAMETER (FOR RELOCATED UNIT)
- - BRIDGE LIGHTING UNIT
- - HANDHOLE
- - CONDUIT IN TRENCH, 1 1/4" DIA., PVC WITH ELECTRIC CABLE IN CONDUIT, 600V (XLP TYPE USE) 3-1/C NO. 8
- B1 - BRIDGE LIGHTING UNIT, SPECIAL
- R1 - RELOCATED LIGHTING UNIT

FILE NAME = D366547-SHT-LIGHT.DGN	USER NAME = ---	DESIGNED - JKC	REVISED - ---	STATE OF ILLINOIS DEPARTMENT OF TRANSPORTATION	IL RTE 178 (RELOCATED) ROADWAY LIGHTING PLANS	F.A.S. RTE.	SECTION	COUNTY	TOTAL SHEETS	SHEET NO.
		DRAWN - LAG	REVISED - ---			1279	6R,B	LASALLE	190	91
	PLOT SCALE = 1"=20'	CHECKED - JKC	REVISED - ---					CONTRACT NO. 66547		
	PLOT DATE = 08/10	DATE - 08/10	REVISED - ---		SCALE: 1"=20' / SHEET NO. 91 OF 186 SHEETS / STA. 177+00 TO STA. 183+00			ILLINOIS FED. AID PROJECT		