NOTE:

WIDTH RESTRICTION SIGNS SHALL BE PLACED AT THE INTERSECTION OF IL 116 WITH IL 47 AND THE INTERSECTION OF IL 116 WITH IL 115. SIGNS SHALL BE IN ACCORDANCE WITH THE DETAILS ON SHEET 18. SIGNS SHALL REMAIN IN PLACE UNTIL STAGE II TRAFFIC CONTROL IS REMOVED. THE RESTRICTED WIDTH SHALL BE DENOTED AS 8'-6".

THE CONTRACTOR SHALL BE REQUIRED TO REMOVE, STORE AND REINSTALL OR SECURELY COVER ANY CONFLICTING SIGNS.

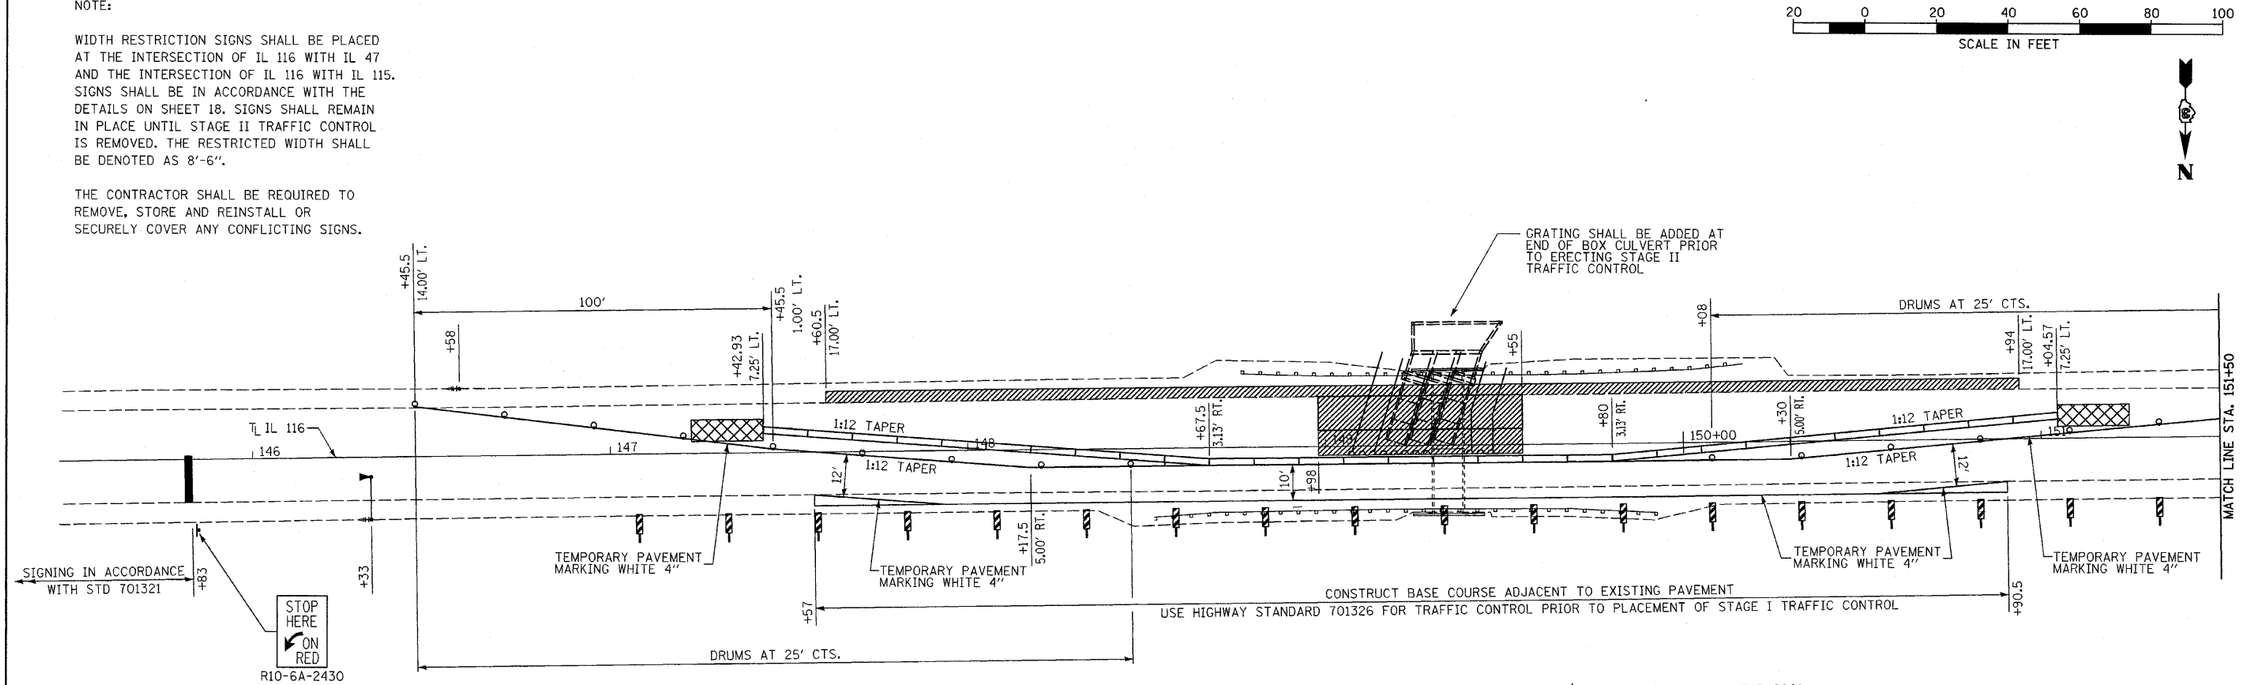


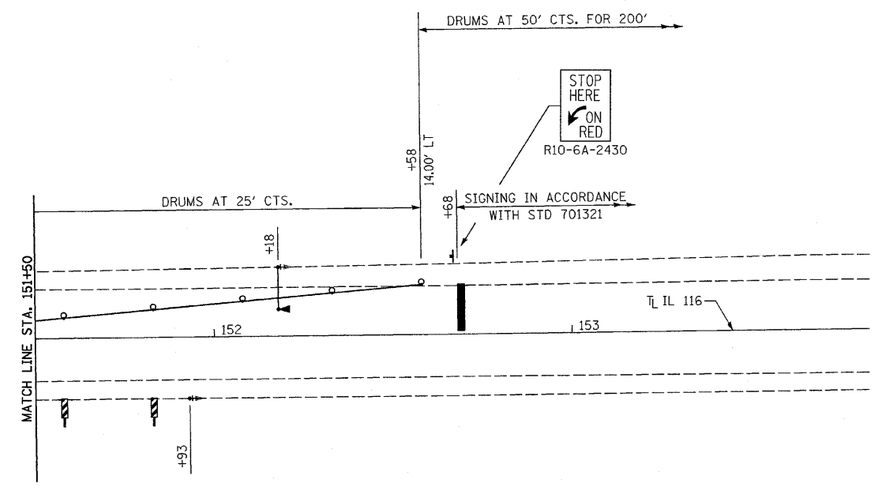


| TEMPORARY CONCRETE BARRIER | |
|---|---|
| LOCATION | FOOT |
| STAGE I | 362.5 |
| -- | -- |
| -- | -- |
| | |
| TOTAL | 362.5 |

| IMPACT ATTENUATORS, TEMPORARY (NON-REDIRECTIVE), TEST LEVEL 3 | |
|---|---|
| LOCATION | EACH |
| STA 147+42.93, 7.25' LT | 1 |
| STA 151+04.57, 7.25' LT | 1 |
| -- | -- |
| | |
| TOTAL | 2 |

| RELOCATE TEMPORARY CONCRETE BARRIER | |
|---|---|
| LOCATION | FOOT |
| STAGE II | 362.5 |
| -- | -- |
| -- | -- |
| | |
| TOTAL | 362.5 |

| IMPACT ATTENUATORS, RELOCATE (NON-REDIRECTIVE), TEST LEVEL 3 | |
|---|---|
| LOCATION | EACH |
| STA 146+43, 5.26' LT | 1 |
| STA 151+08.57, 5.26' LT | 1 |
| -- | -- |
| | |
| TOTAL | 2 |

SEE SHEET 9 FOR ADDITIONAL SCHEDULES OF QUANTITIES

LEGEND

- SIGN
- MICROWAVE DETECTOR
- IMPACT ATTENUATOR
- TEMPORARY TRAFFIC SIGNAL WITH BACKPLATE
- DRUM WITH STEADY BURNING LIGHT
- TEMPORARY CONCRETE BARRIER WITH CRYSTAL BIDIRECTIONAL BARRIER WALL MARKERS AT 25' CTS. SEE STANDARDS 704001 & 635011
- DOUBLE VERTICAL PANELS AT 25' CTS. SEE STANDARD 701321
- WORK AREA

| | | | |
|---|---|---|---|
| FILE NAME = D366870-SHT-STAGING1.DGN | USER NAME = --- | DESIGNED - JKC | REVISED - --- |
| | | DRAWN - LAG | REVISED - --- |
| | PLOT SCALE = 1"=20' | CHECKED - JKC | REVISED - --- |
| | PLOT DATE = 04/10 | DATE - 04/10 | REVISED - --- |

**STATE OF ILLINOIS**
**DEPARTMENT OF TRANSPORTATION**

**STAGE I TRAFFIC CONTROL**

SCALE: 1"=20' | SHEET NO. __ OF ___ SHEETS | STA. 145+00 TO STA. 154+00

| F.A.P. RTE. | SECTION | COUNTY | TOTAL SHEETS | SHEET NO. |
|---|---|---|---|---|
| 681 | (115)I | LIVINGSTON | 20 | 8 |

CONTRACT NO. 66870

ILLINOIS FED. AID PROJECT