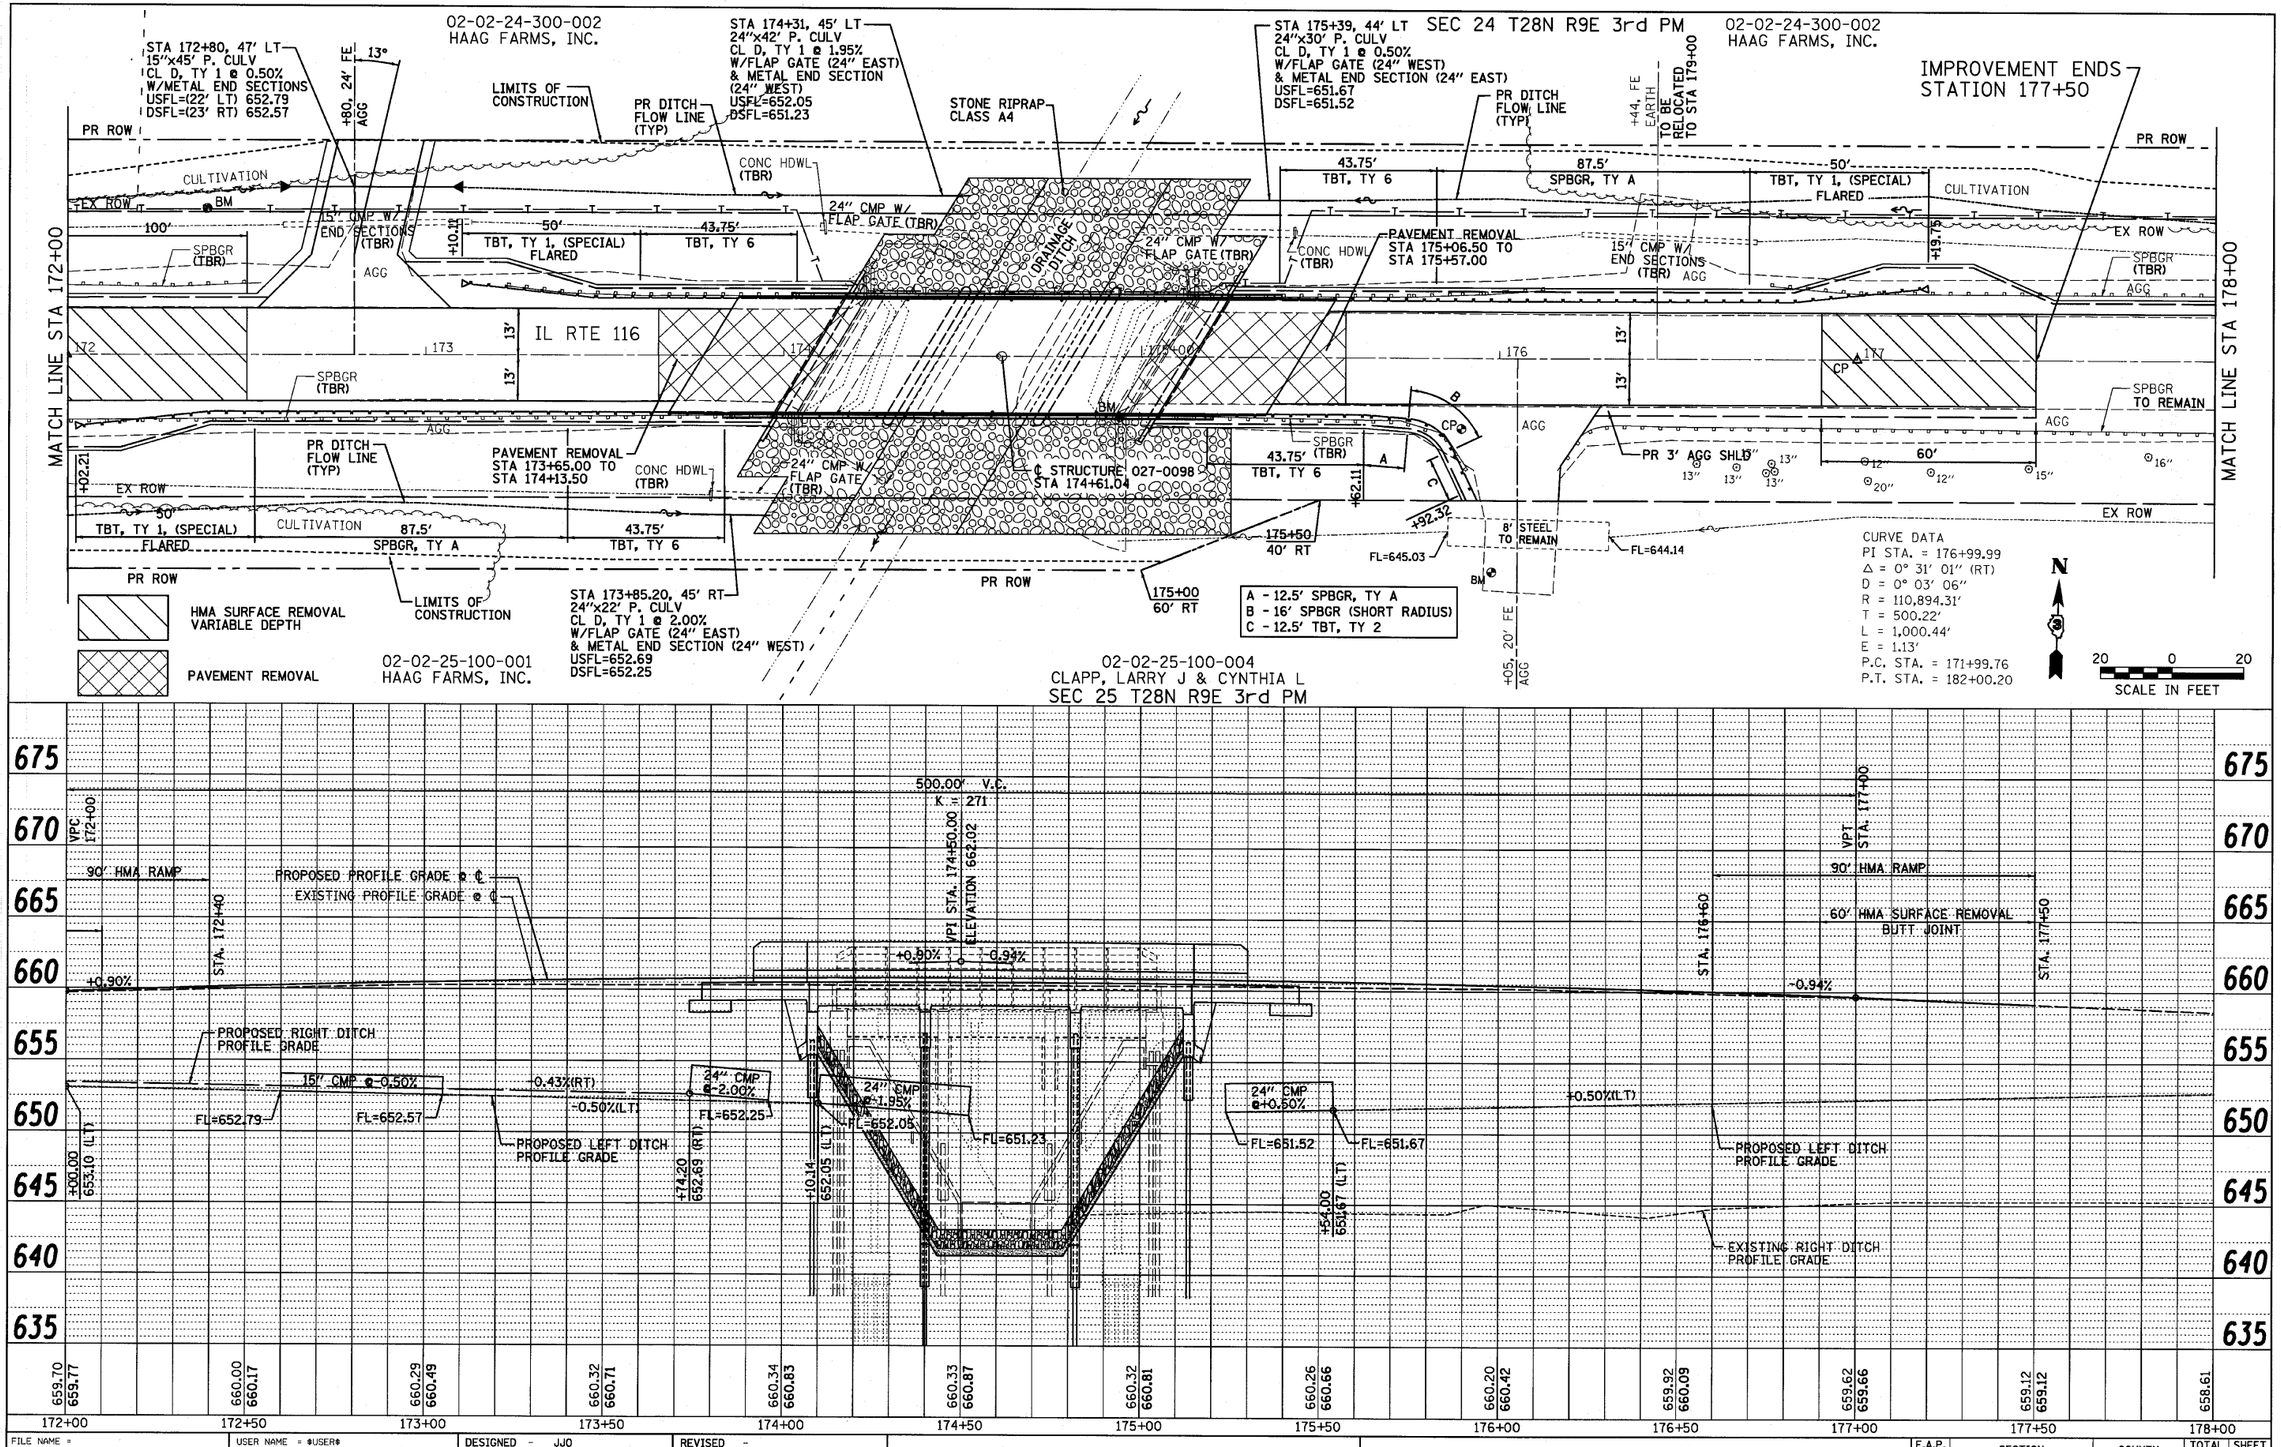

FILE NAME = $FILEL$	USER NAME = $USER$	DESIGNED - JJO	REVISED -
		DRAWN - JJO	REVISED -
	PLOT SCALE = $SCALE$	CHECKED - MSW	REVISED -
	PLOT DATE = $DATE$	DATE - 08/04/10	REVISED -

STATE OF ILLINOIS
DEPARTMENT OF TRANSPORTATION

IL ROUTE 116
PLAN & PROFILE

SCALE: | SHEET NO. OF SHEETS | STA. TO STA.

F.A.P. RTE.	SECTION	COUNTY	TOTAL SHEETS	SHEET NO.
681	*	FORD/IROQUOIS	146	35
	S.N. 027-0098	CONTRACT NO. 66880		
FED. ROAD DIST. NO.	ILLINOIS	FED. AID PROJECT		

* 116 BR/I116 BR, (BR-2)BR, I & BR-3

FARNSWORTH GROUP, INC. CONSULTING ENGINEERS - 2709 MCGRAW DRIVE BLOOMINGTON, ILLINOIS 61704 (309) 663-8435 / (309) 663-1571 FAX

24-8271