F.A.P. RTE.	SECTION	COUNTY	TOTAL SHEETS	SHEET NO.
704	(1)N & TS-1	McLEAN	497	87
STA. 6+989.437		TO STA. 7+173.011		
FED. ROAD DIST. NO.		ILLINOIS	FED. AID PROJECT	

CONTRACT NO. 70514

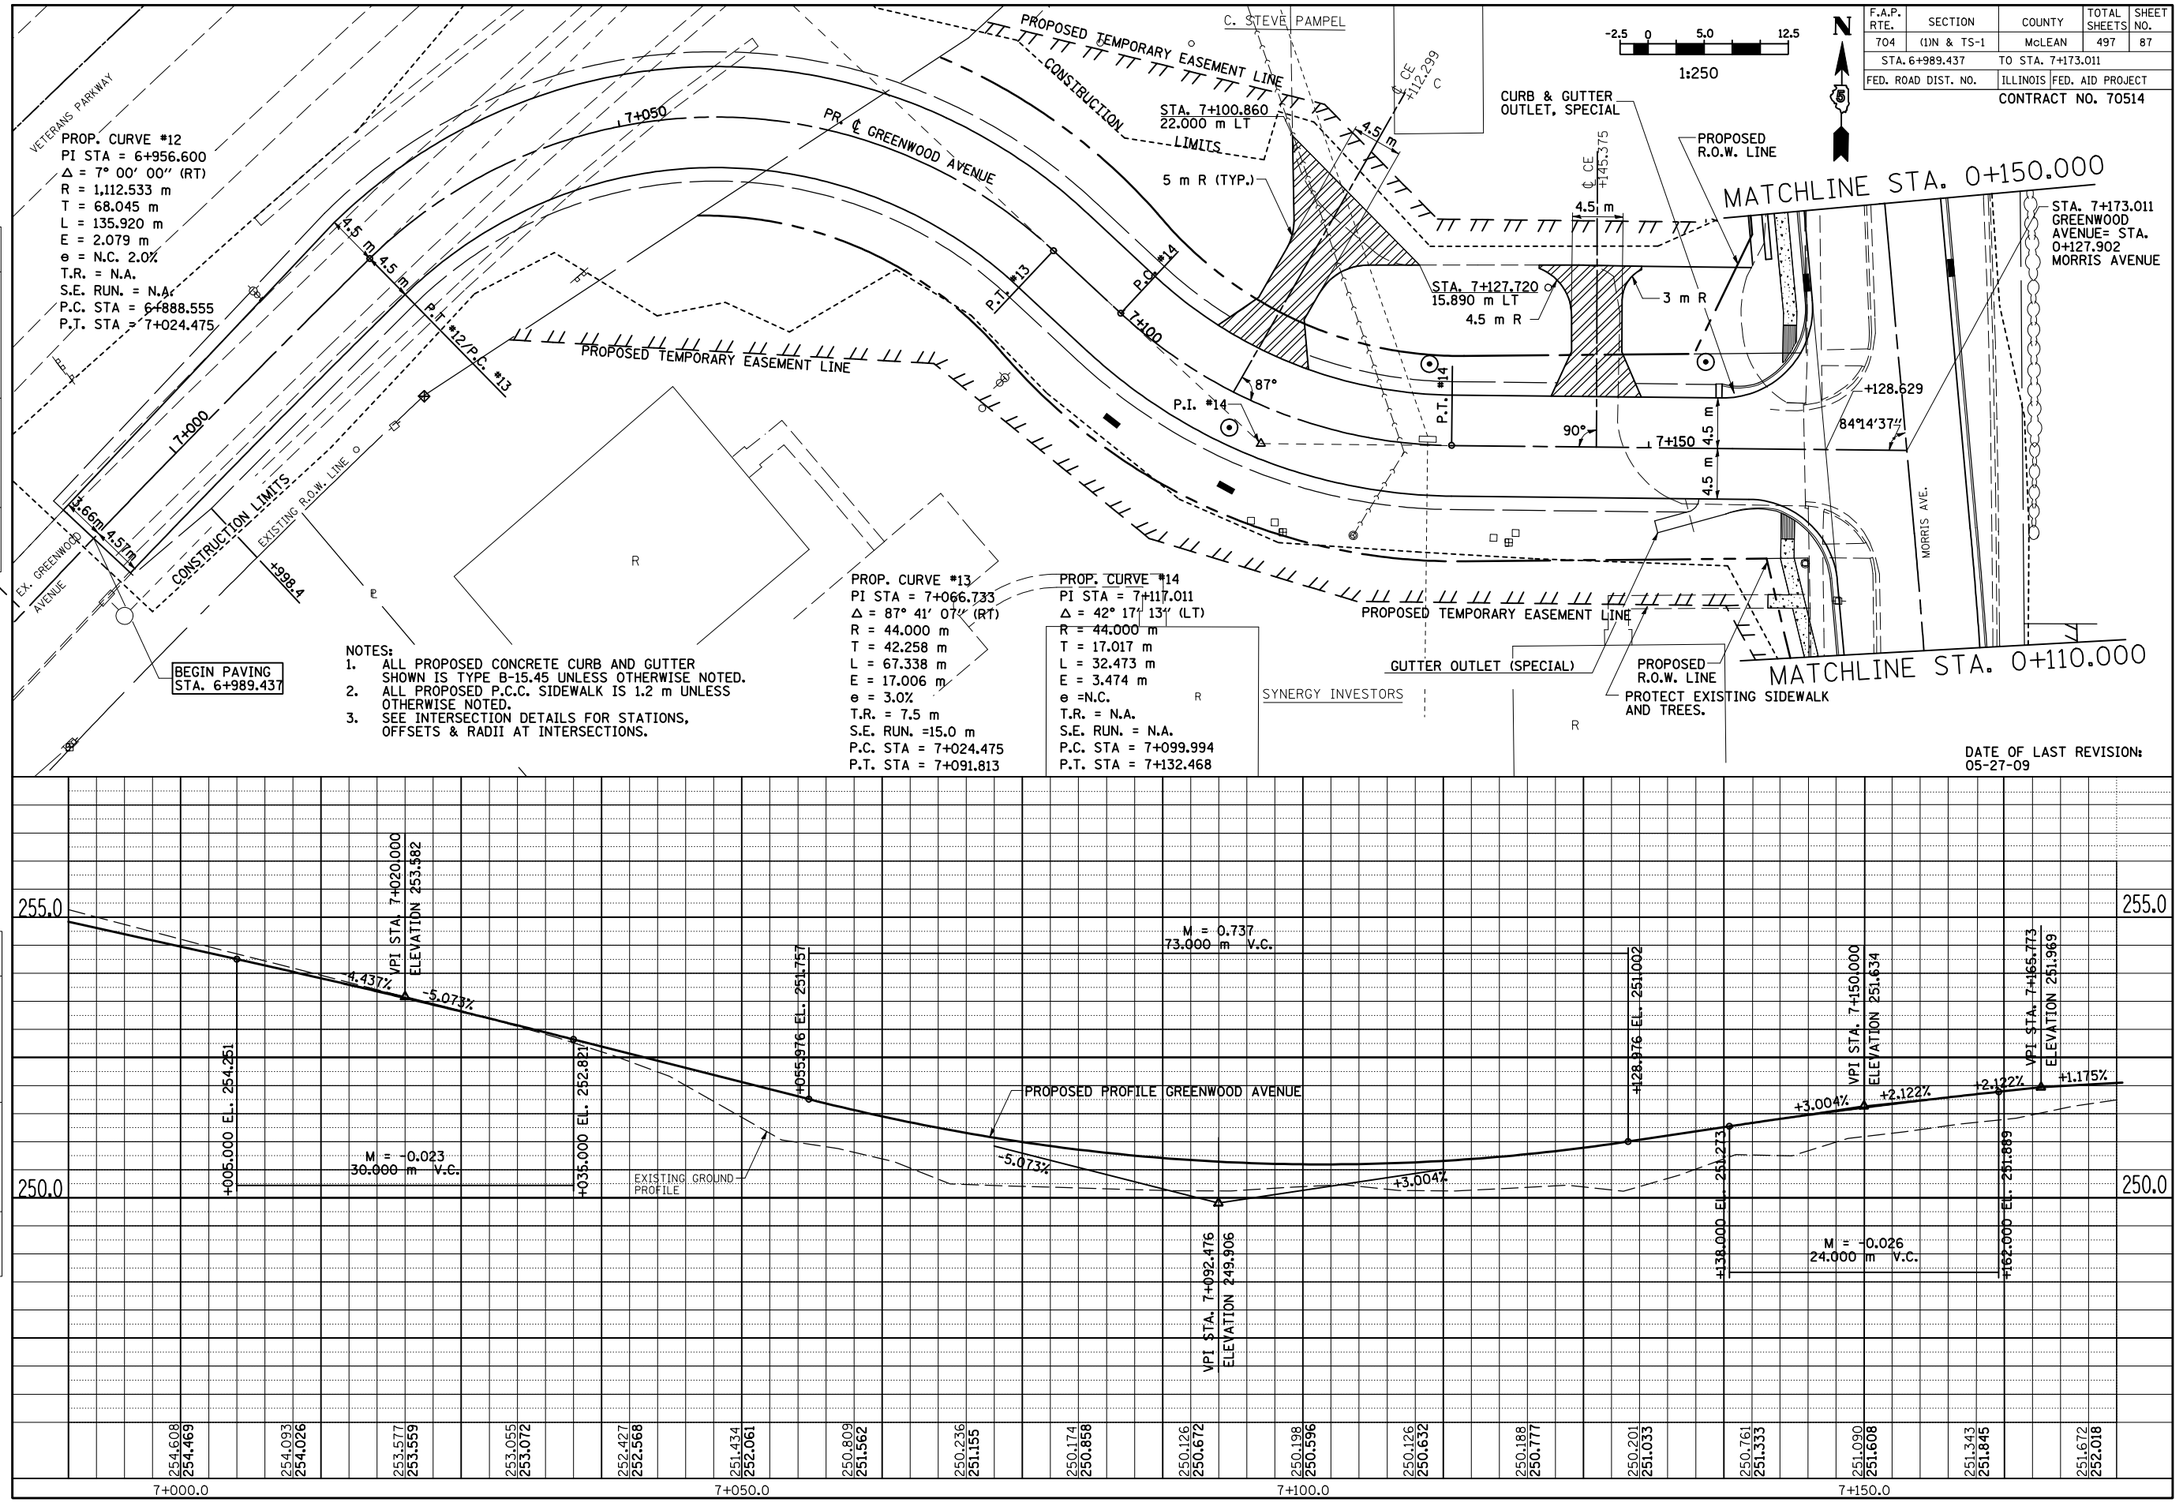

FINAL SURVEY	BY	DATE
SURVEYED		
PLOTTED		
NOTE BOOK TEMPLATE		
AREAS		
AREAS CHECKED		
NO.		

ORIGINAL SURVEY	BY	DATE
SURVEYED		
PLOTTED		
NOTE BOOK TEMPLATE		
AREAS		
AREAS CHECKED		
NO.		

NOTES:
1. ALL PROPOSED CONCRETE CURB AND GUTTER SHOWN IS TYPE B-15.45 UNLESS OTHERWISE NOTED.
2. ALL PROPOSED P.C.C. SIDEWALK IS 1.2 m UNLESS OTHERWISE NOTED.
3. SEE INTERSECTION DETAILS FOR STATIONS, OFFSETS & RADII AT INTERSECTIONS.

GREENWOOD AVENUE, PLAN & PROFILE, STA. 6+989.437 TO STA. 7+173.011