F.A.P. RTE.	SECTION	COUNTY	TOTAL SHEETS	SHEET NO.
704	(1)N & TS-1	McLEAN	497	123
STA. 2+200.000		TO STA. 2+450.000		
FED. ROAD DIST. NO.		ILLINOIS	FED. AID PROJECT	

CONTRACT NO. 70514

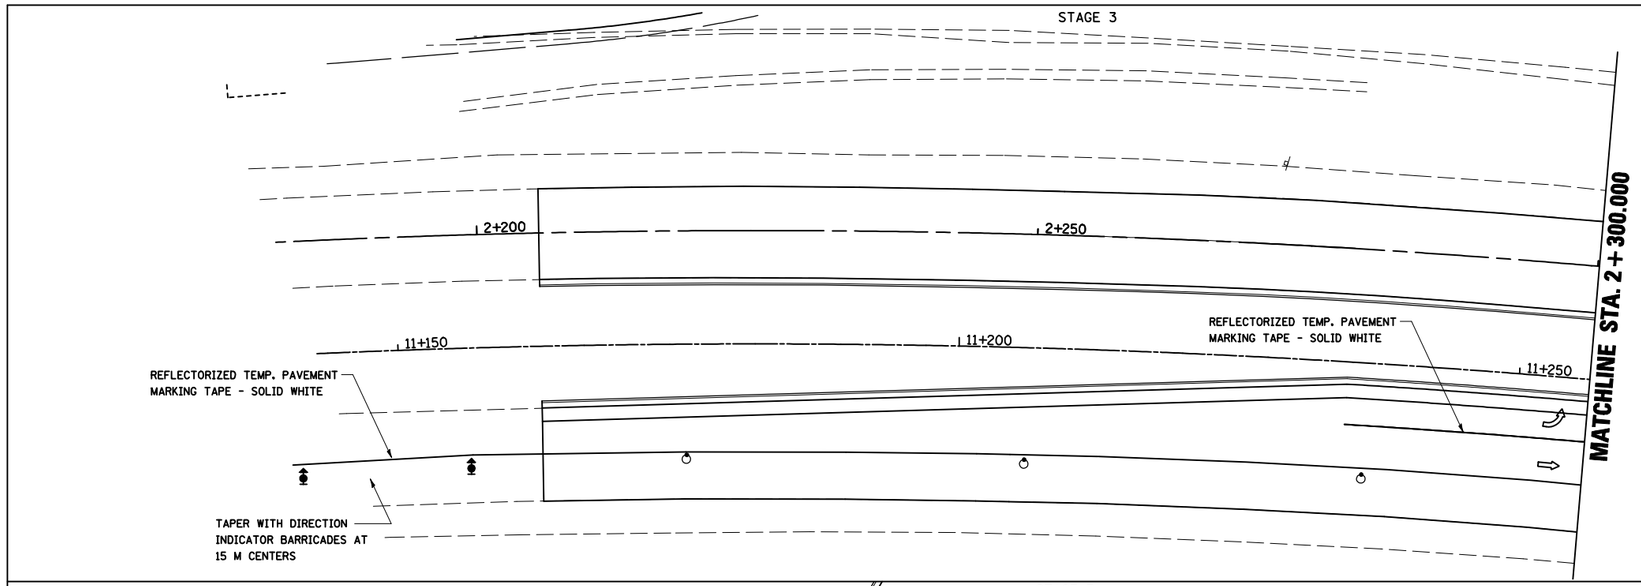

-2.5 0 5.0 12.5

1:250

LEGEND

- SIGN
- DRUM, BARRICADE OR VERTICAL BARRICADE WITH STEADY BURNING LIGHT
- WORK AREA
- DIRECTION OF TRAFFIC
- DIRECTION INDICATOR BARRICADE WITH STEADY BURN MONODIRECTIONAL LIGHT

GENERAL STAGING NOTES

MAINTAIN ACCESS TO ALL ADJACENT PROPERTIES THROUGHOUT THE DURATION OF THE PROJECT.

PLACE TYPE III BARRICADES IN ACCORDANCE WITH STANDARD 702001.

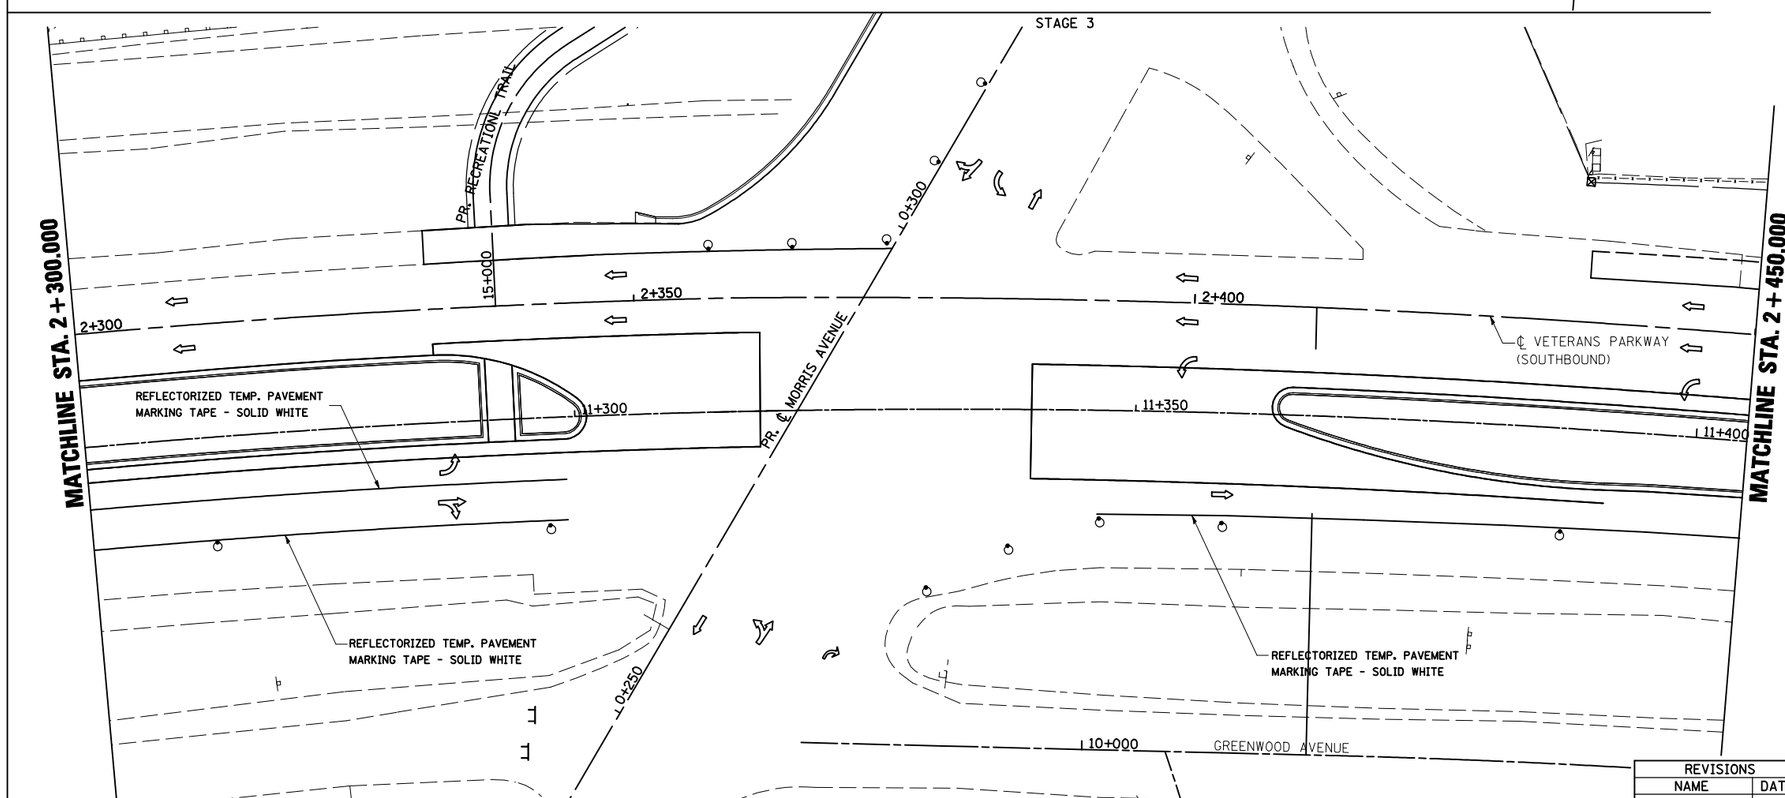

WORK TO BE COMPLETED IN STAGE 3

CONSTRUCT RIGHT TURN LANE, GUARDRAIL, AND INTERSECTION WITH GREENWOOD AVE. FROM STA. 2+500.00 TO STA. 2+760.500

SEE STANDARD 701422-01 FOR ADDITIONAL DETAILS.

WORK ZONE SPEED LIMIT 35 MPH.

-2.5 0 5.0 12.5

1:250

LEGEND

- TYPE III BARRICADE
- SIGN
- DRUM, OR BARRICADE WITH STEADY BURNING LIGHT
- WORK AREA
- DIRECTION OF TRAFFIC

REVISIONS	
NAME	DATE

ILLINOIS DEPARTMENT OF TRANSPORTATION

STAGING PLANS
STAGE 3 VETERANS PARKWAY

DRAWN BY SAM

DATE 05-27-09 CHECKED BY PMH

PLOT DATE = 8/12/2010
FILE NAME = c:\pw_work\pwidot\caragre\d821518\stage3wstWB v8.dgn
PLOT SCALE = 1:50 ' / IN.
USER NAME = caragre

STAGING PLANS, STAGE 3 VETERANS PARKWAY