F.A.P. RTE.	SECTION	COUNTY	TOTAL SHEETS	SHEET NO.
704	(1)N & TS-1	MCLEAN	497	142
STA. 2+190.000		TO STA. 2+450.000		
FED. ROAD DIST. NO.		ILLINOIS	FED. AID PROJECT	

CONTRACT NO. 70514

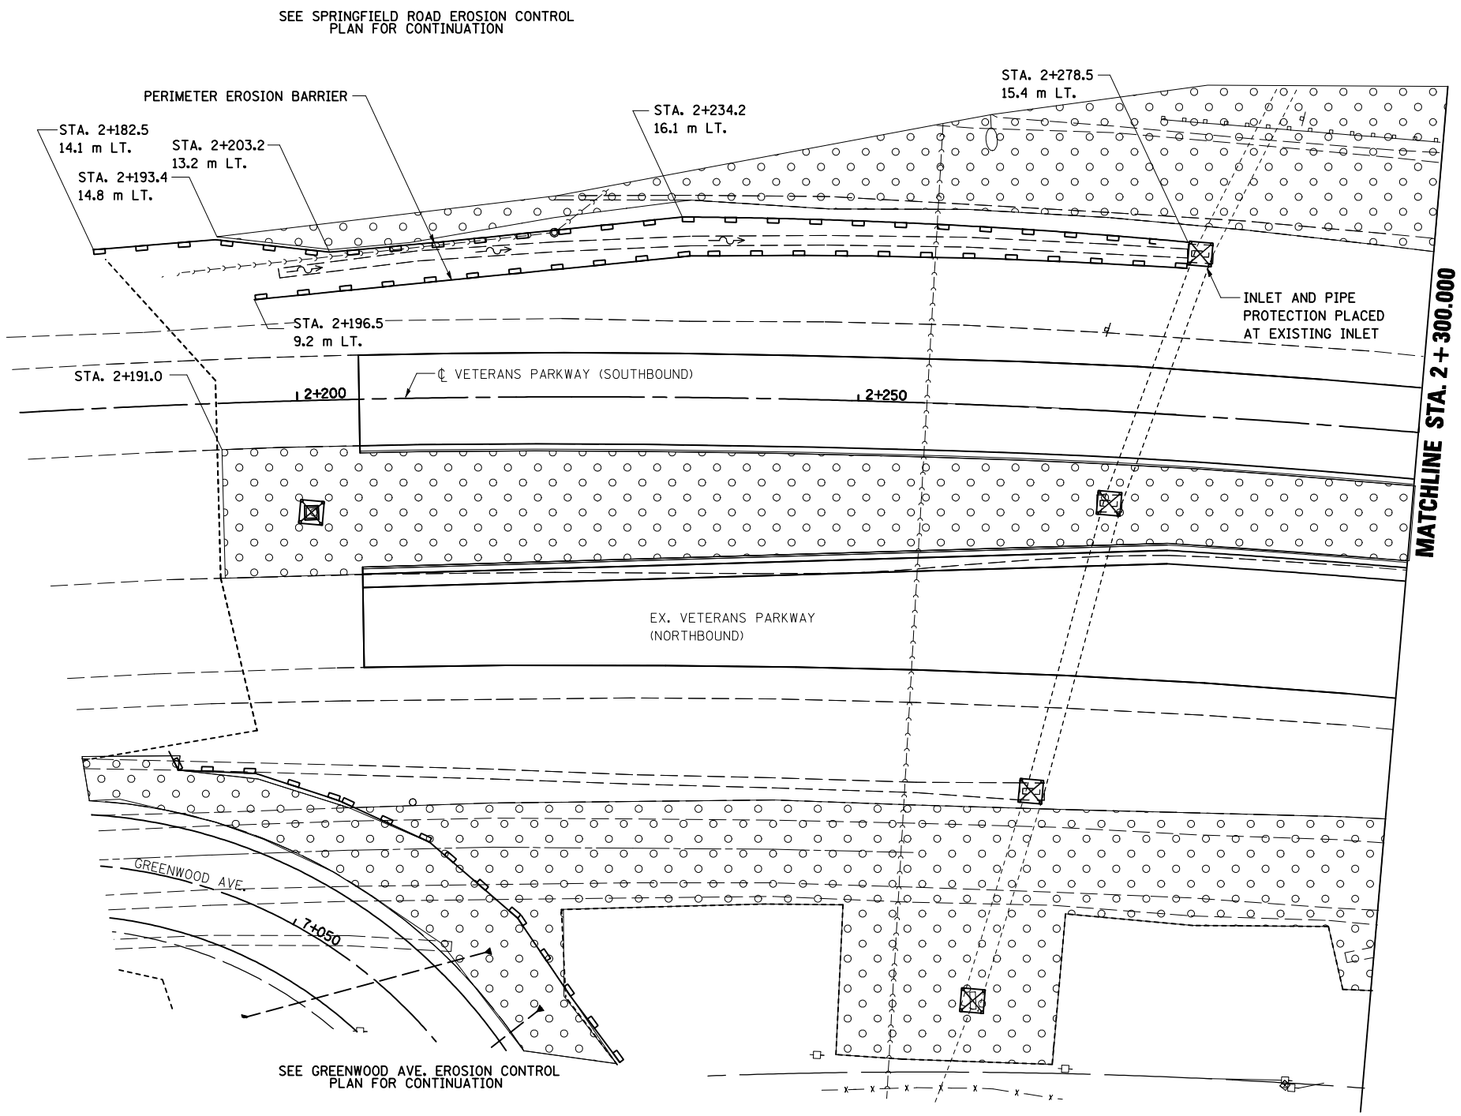

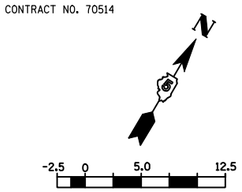

LEGEND

- PERIMETER EROSION BARRIER
- INLET AND PIPE PROTECTION
- SEEDING, CLASS 2A WITH MULCH METHOD 2
- EROSION CONTROL BLANKET

REVISIONS	
NAME	DATE

ILLINOIS DEPARTMENT OF TRANSPORTATION

EROSION CONTROL
VETERANS PARKWAY

DRAWN BY SAM

DATE 05-27-09 CHECKED BY PMH

PLOT DATE = 8/18/2010
FILE NAME = c:\pwworking\pwidot\crosgre\d821454b\erosconvetW8 -8.dgn
PLOT SCALE = 13.500 m / IN.
USER NAME = crosgre

VETERANS PARKWAY., EROSION CONTROL, STA. 2+190.000 TO STA. 2+300.000