| F.A.P. RTE. | SECTION | COUNTY | TOTAL SHEETS | SHEET NO. |
|---|---|---|---|---|
| 704 | (1)N & TS-1 | McLEAN | 497 | 151 |
| STA. 0+419.747 | | TO STA. 0+731.155 | | |
| FED. ROAD DIST. NO. | | ILLINOIS | FED. AID PROJECT | |

CONTRACT NO. 70514

LEGEND

- INLET AND PIPE PROTECTION
- EROSION CONTROL BLANKET
- SEEDING, CLASS 1 WITH MULCH METHOD 2
- PERIMETER EROSION BARRIER

N

-2.5 0 5.0 12.5

SCALE: 1:250

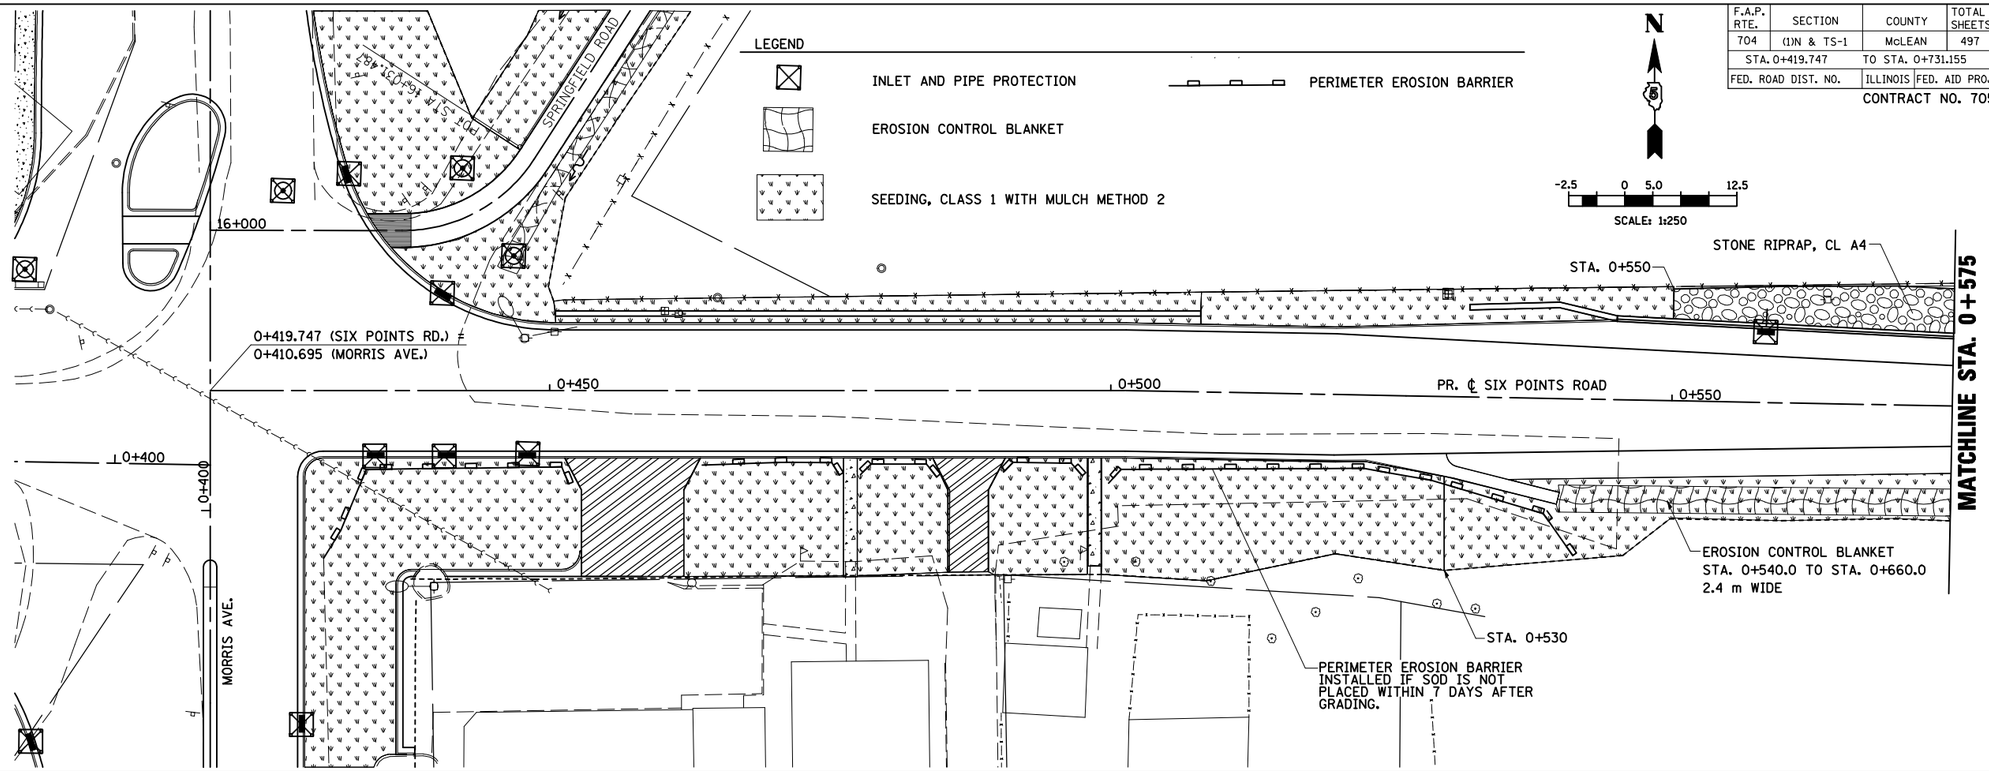


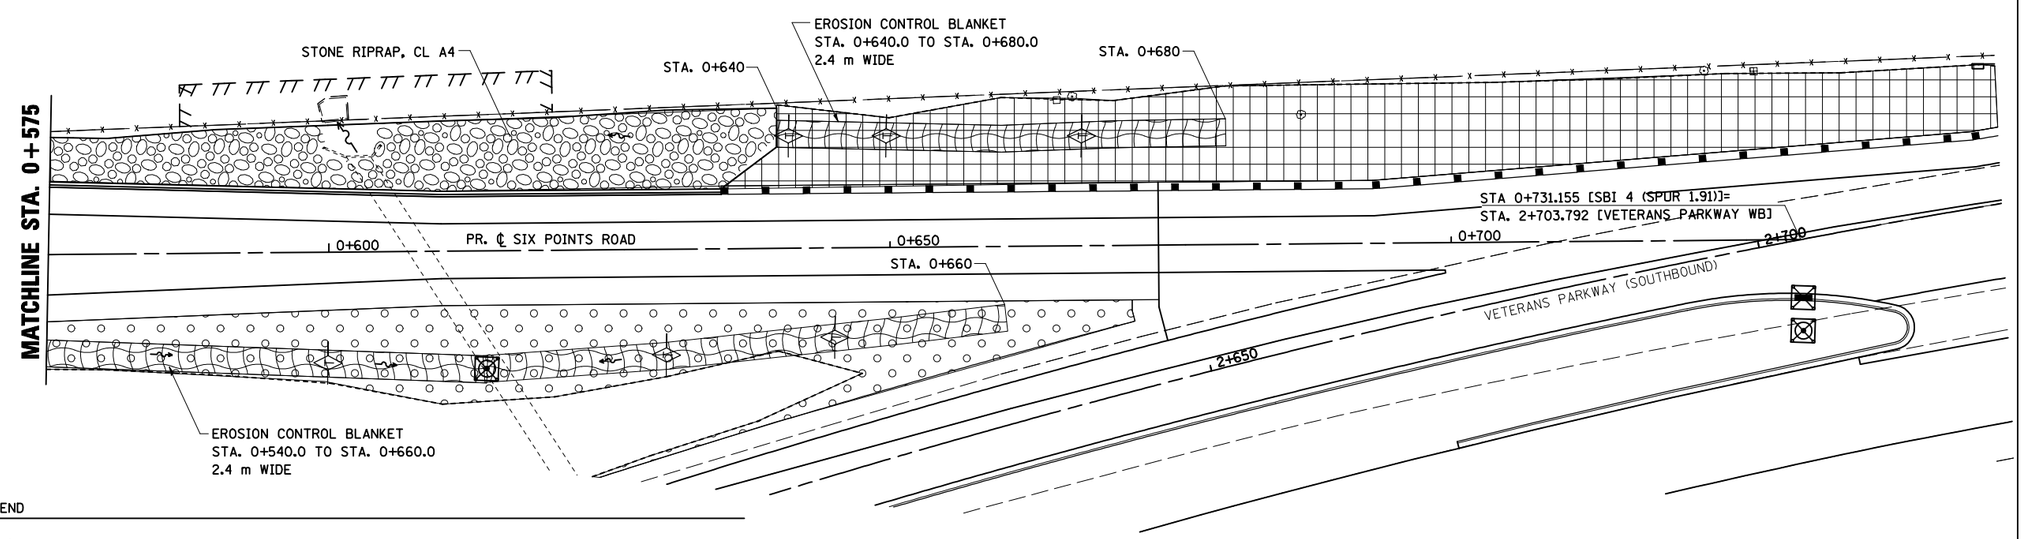


LEGEND

- TEMPORARY DITCH CHECK
- INLET AND PIPE PROTECTION
- EROSION CONTROL BLANKET
- PERIMETER EROSION BARRIER
- SEEDING, CLASS 2A WITH MULCH METHOD 2
- SEEDING, CLASS 3 WITH MULCH METHOD 2

| REVISIONS | |
|---|---|
| NAME | DATE |
| | |
| | |
| | |
| | |
| | |
| | |
| | |
| | |

ILLINOIS DEPARTMENT OF TRANSPORTATION

EROSION CONTROL
SIX POINTS ROAD (EAST)

DRAWN BY SAM

DATE 05-27-09 CHECKED BY PMH

PLOT DATE = 8/2/2010
FILE NAME = c:\pw_work\pwidot\orasgre\d0214546\erocomsxwl V8.dgn
PLOT SCALE = 13.5000 m / IN.
USER NAME = orasgre

**SIX POINTS ROAD, EROSION CONTROL, STA. 0+419.747 TO STA. 0+731.155**