F.A.P. RTE.	SECTION	COUNTY	TOTAL SHEETS	SHEET NO.
704	(1)N & TS-1	MCLEAN	497	154
STA. 10+000.000		TO STA. 10+150.000		
FED. ROAD DIST. NO.		ILLINOIS	FED. AID PROJECT	

CONTRACT NO. 70514

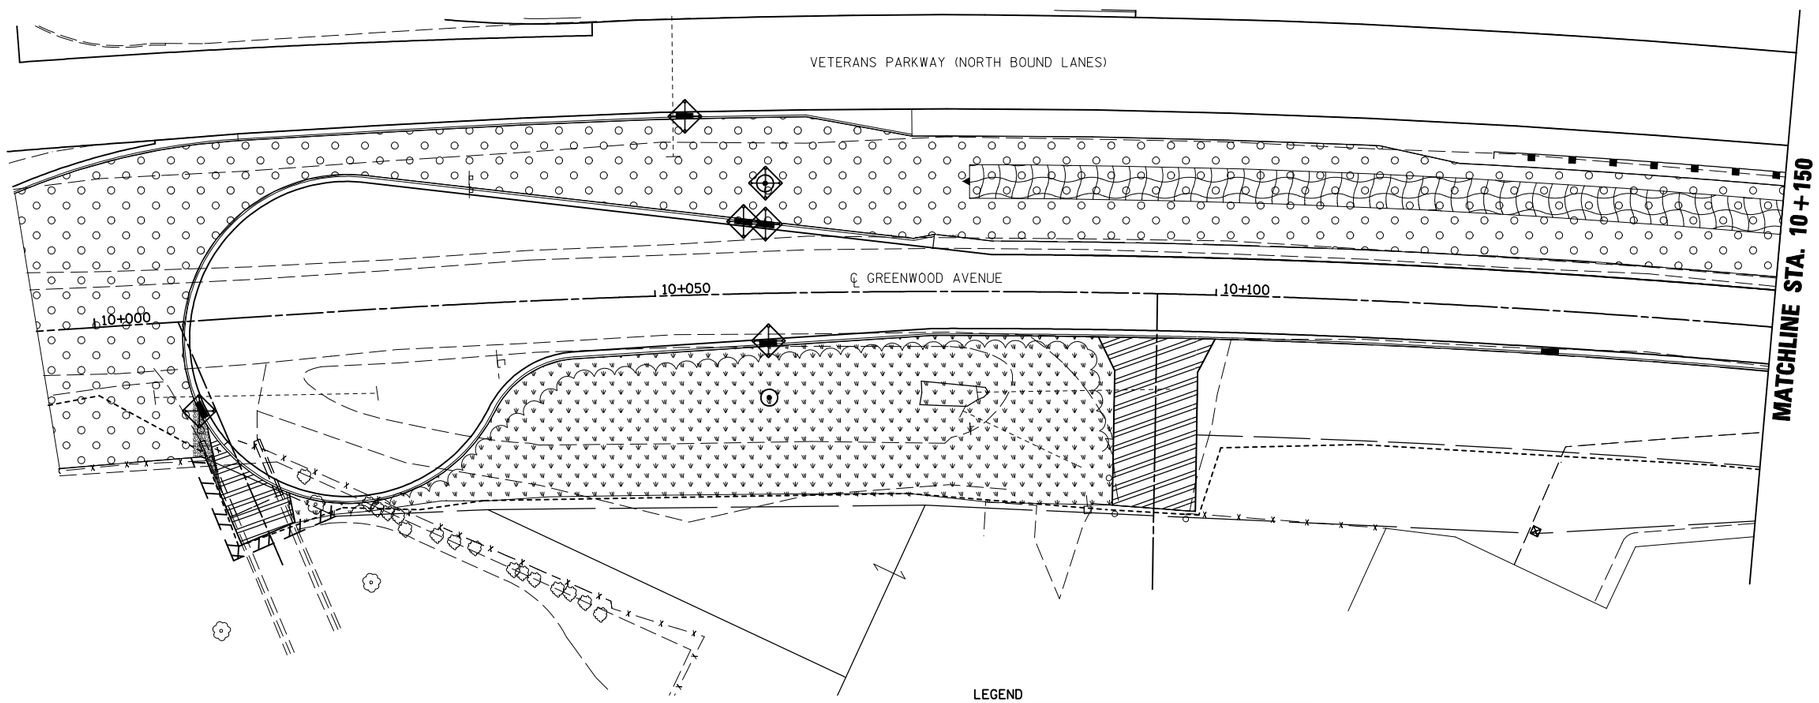

LEGEND

- PERIMETER EROSION BARRIER
- INLET AND PIPE PROTECTION
- EROSION CONTROL BLANKET
- SEEDING, CLASS 2A WITH MULCH METHOD 2
- SEEDING, CLASS 1 WITH MULCH METHOD 2

REVISIONS	
NAME	DATE

ILLINOIS DEPARTMENT OF TRANSPORTATION

EROSION CONTROL
GREENWOOD AVENUE (EAST)

DRAWN BY SAM

DATE 05-27-09 CHECKED BY PMH

PLOT DATE = 8/2/2010
FILE NAME = c:\pw_work\pwidot\cruzgre\d8214546\erocontrgreal V8.dgn
PLOT SCALE = 13.5000 m / IN.
USER NAME = cruzgre

GREENWOOD AVE., EROSION CONTROL, STA. 10 + 000.000 TO STA. 10 + 150.000