F.A.P. RTE.	SECTION	COUNTY	TOTAL SHEETS	SHEET NO.
704	(1)N & TS-1	McLEAN	497	184
STA. 10+450.000		TO STA. 10+600.000		
FED. ROAD DIST. NO.		ILLINOIS	FED. AID PROJECT	

CONTRACT NO. 70514

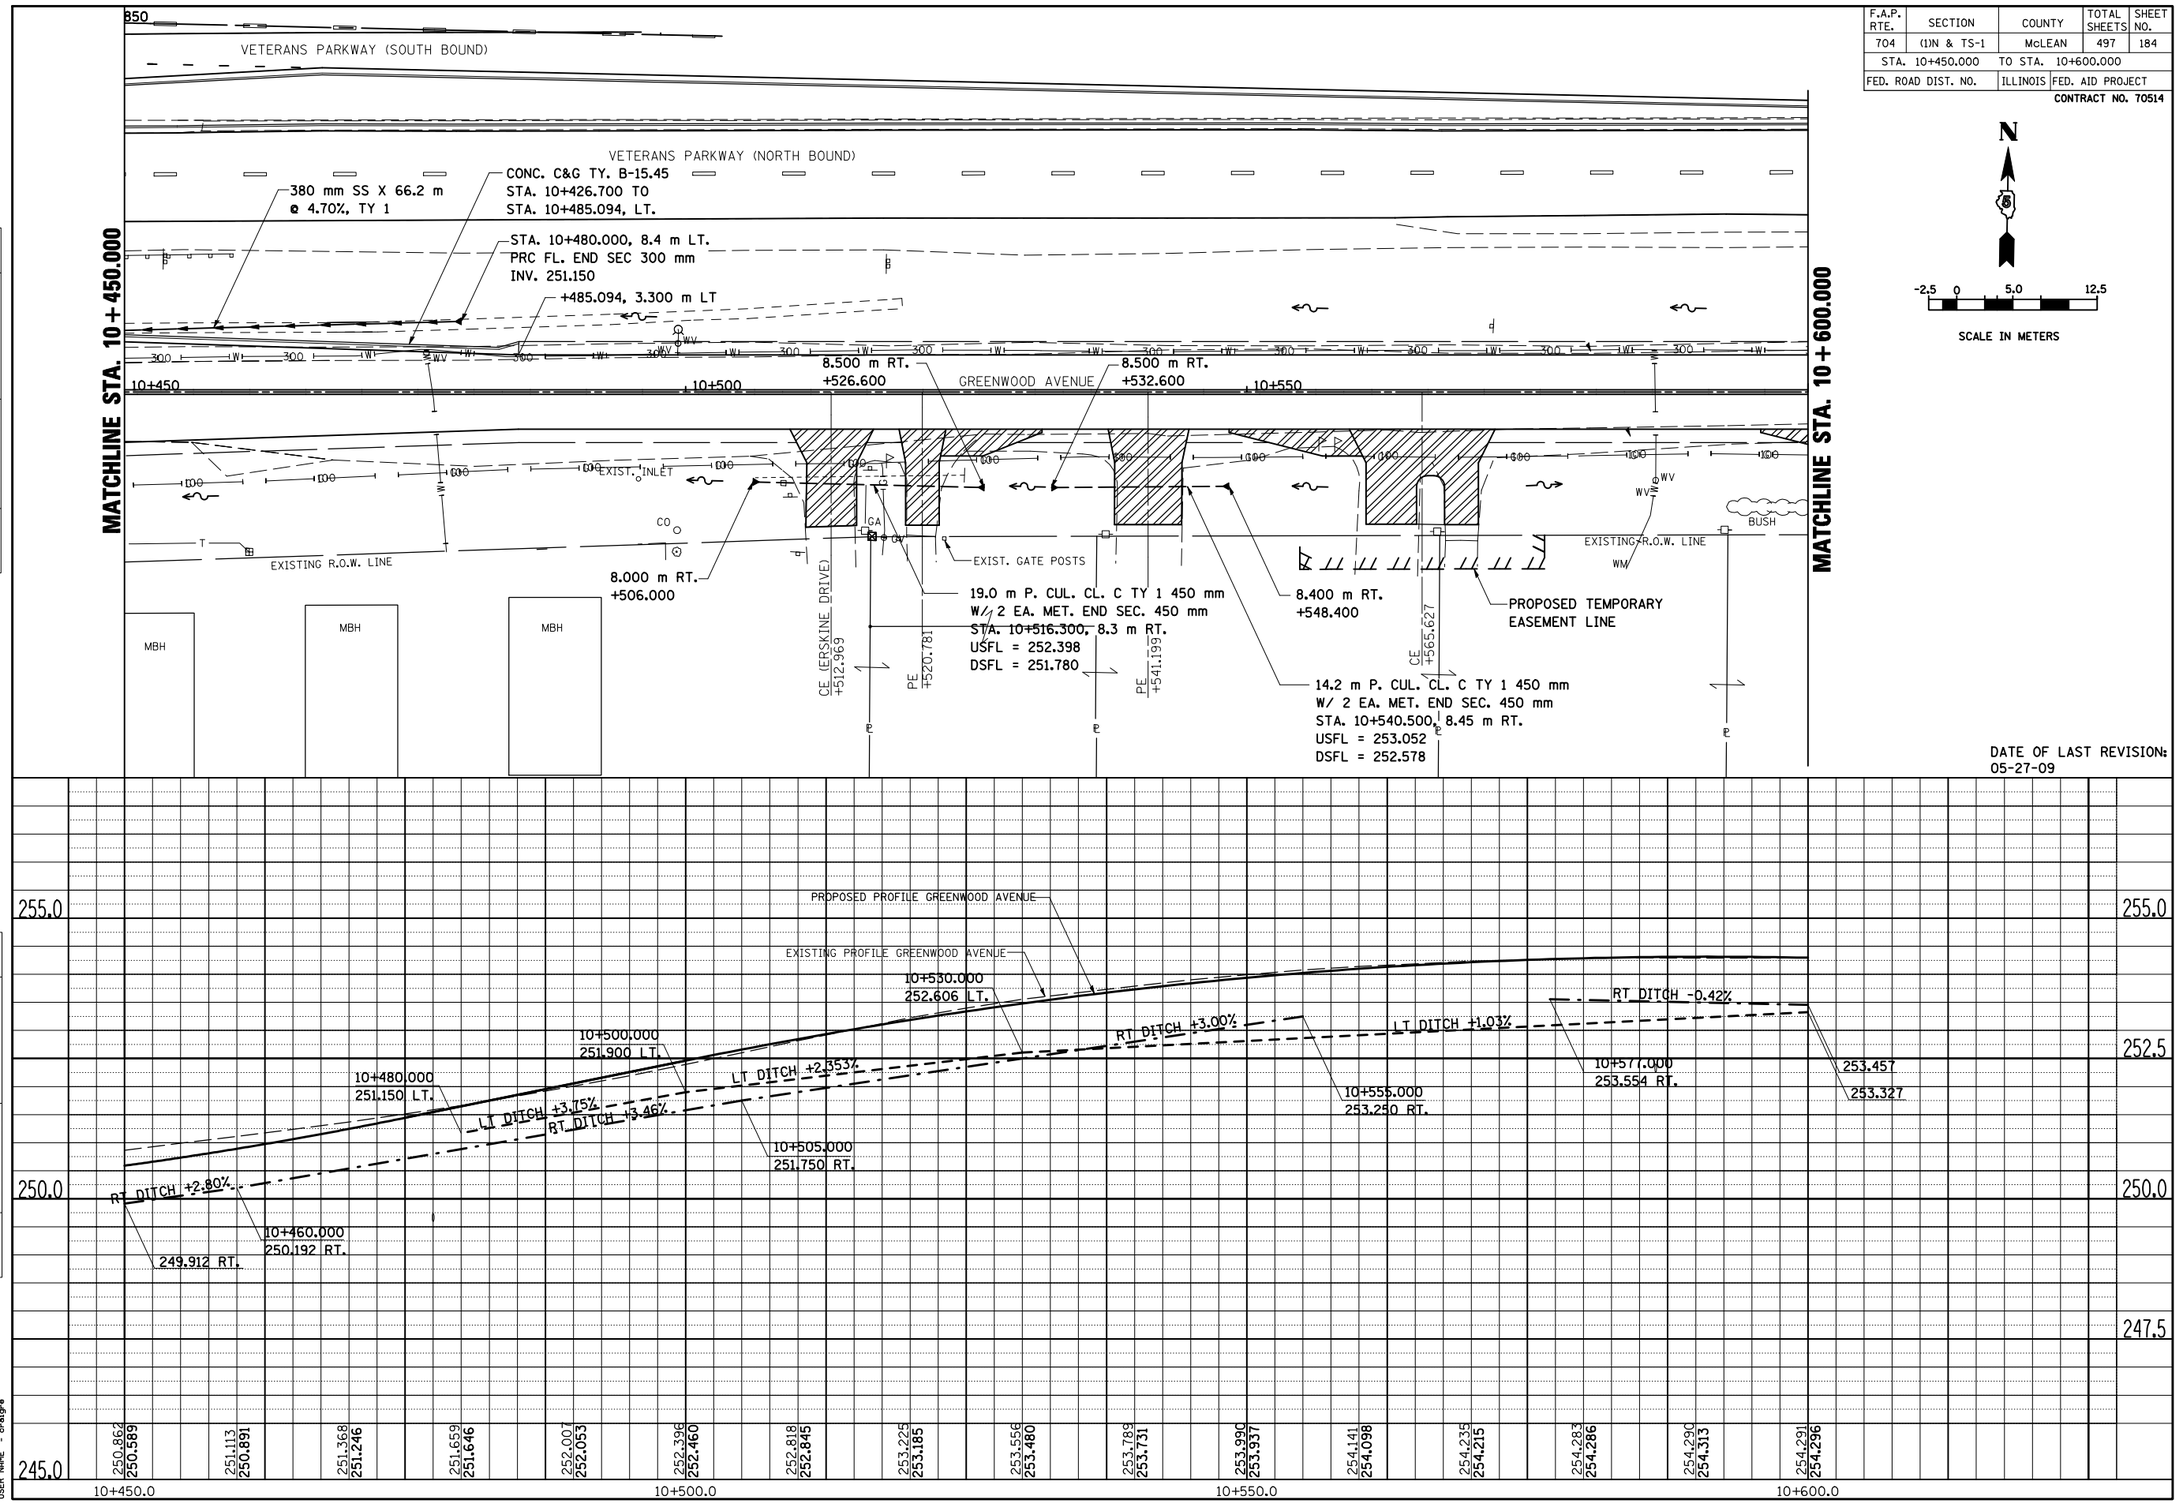

DATE OF LAST REVISION:
05-27-09

FINAL SURVEY | NOTE BOOK NO. | SURVEYED | PLOTTED | TEMPLATE | AREAS | AREAS CHECKED | BY | DATE

SURVEY | NOTE BOOK NO. | SURVEYED | PLOTTED | TEMPLATE | AREAS | AREAS CHECKED | BY | DATE

PLOT DATE = 8/2/2010
FILE NAME = c:\pw_work\pwidot\craigre\d0215109\drainage\sheets\d0215109_drainage_sheets_13.dgn
PLOT SCALE = 13.5000 m / IN.
USER NAME = craigre

GREENWOOD AVENUE, DRAINAGE & UTILITIES SHEETS, STA. 10+450.000 TO STA. 10+600.000