CONTRACT NO. 70514

F.A.P. RTE.	SECTION	COUNTY	TOTAL SHEETS	SHEET NO.
704	(1)N & TS-1>>	McLEAN	497	249
STA.		TO STA.		
FED. ROAD DIST. NO.		ILLINOIS	FED. AID PROJECT	

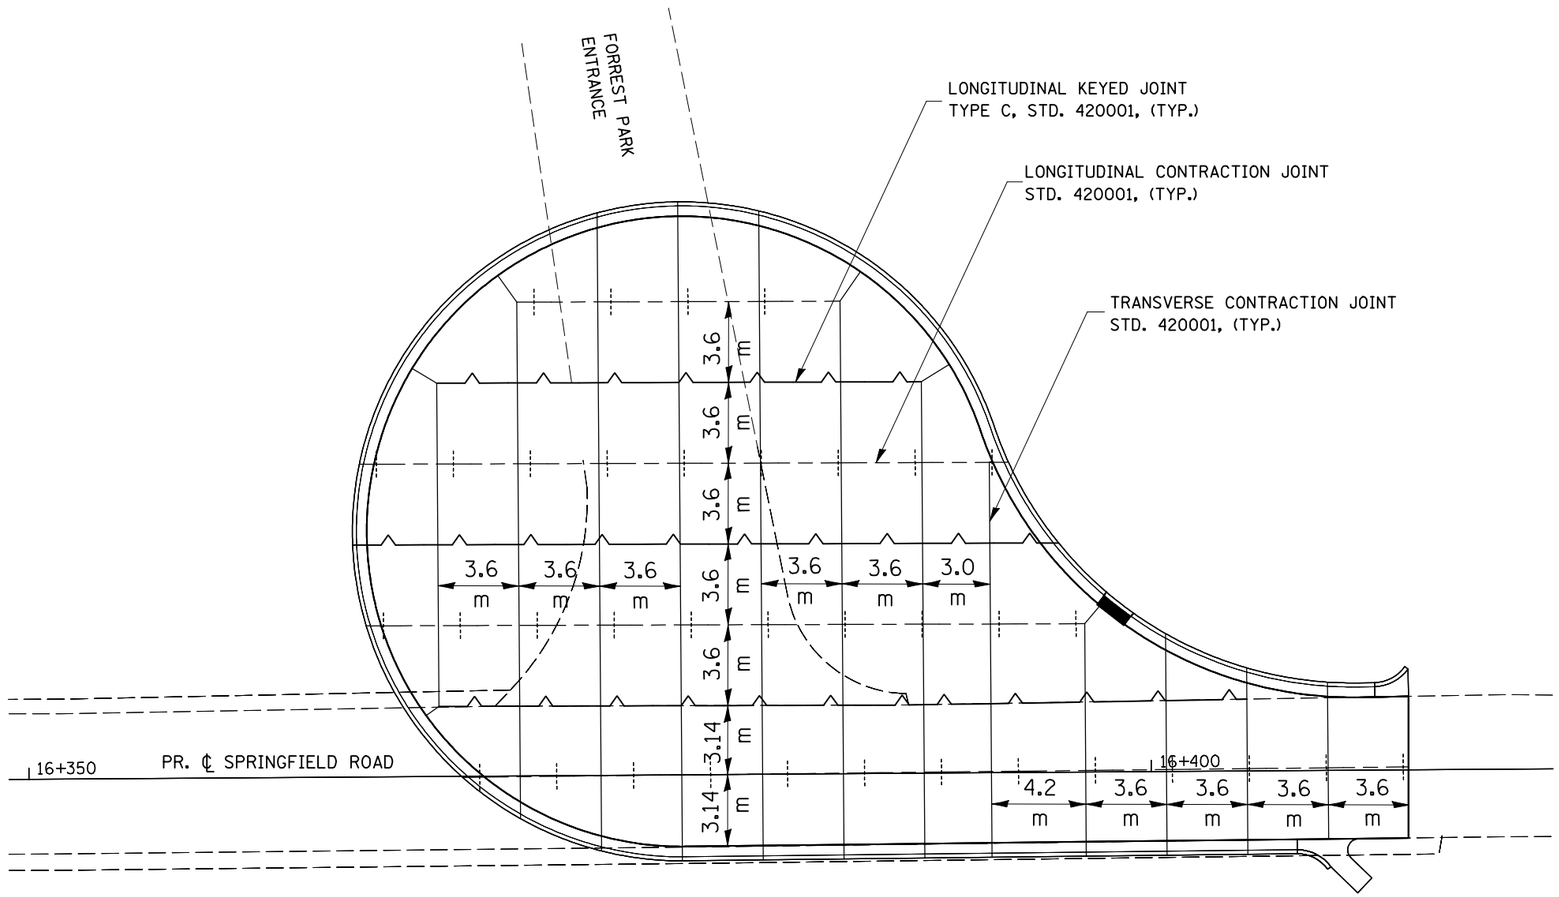

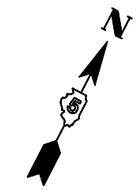

NOT TO SCALE

PAVEMENT JOINTING NOTES:

LONGITUDINAL CONTRACTION JOINTS AND TRANSVERSE CONTRACTION JOINTS MAY BE SUBSTITUTED DEPENDING ON POURING SEQUENCE.

REVISIONS	
NAME	DATE

ILLINOIS DEPARTMENT OF TRANSPORTATION

PAVEMENT JOINTING PLAN

SPRINGFIELD ROAD (EAST)

DRAWN BY RC

DATE 6/29/2010 CHECKED BY KJT

PLOT DATE = 8/4/2010
FILE NAME = c:\pw_work\pwidot\craigre\d0215115\PJspringauldeu.dgn
PLOT SCALE = 265.7474 m / M.
USER NAME = craigre

SPRINGFIELD ROAD PAVEMENT JOINTING PLAN STA. 16+364.489 TO STA. 16+411.487