F.A.P. RTE.	SECTION	COUNTY	TOTAL SHEETS	SHEET NO.
704	(1)N & TS-1	McLEAN	497	348
STA. 2+790.000		TO STA. 2+800.000		
FED. ROAD DIST. NO.		ILLINOIS	FED. AID PROJECT	

CONTRACT NO. 70514

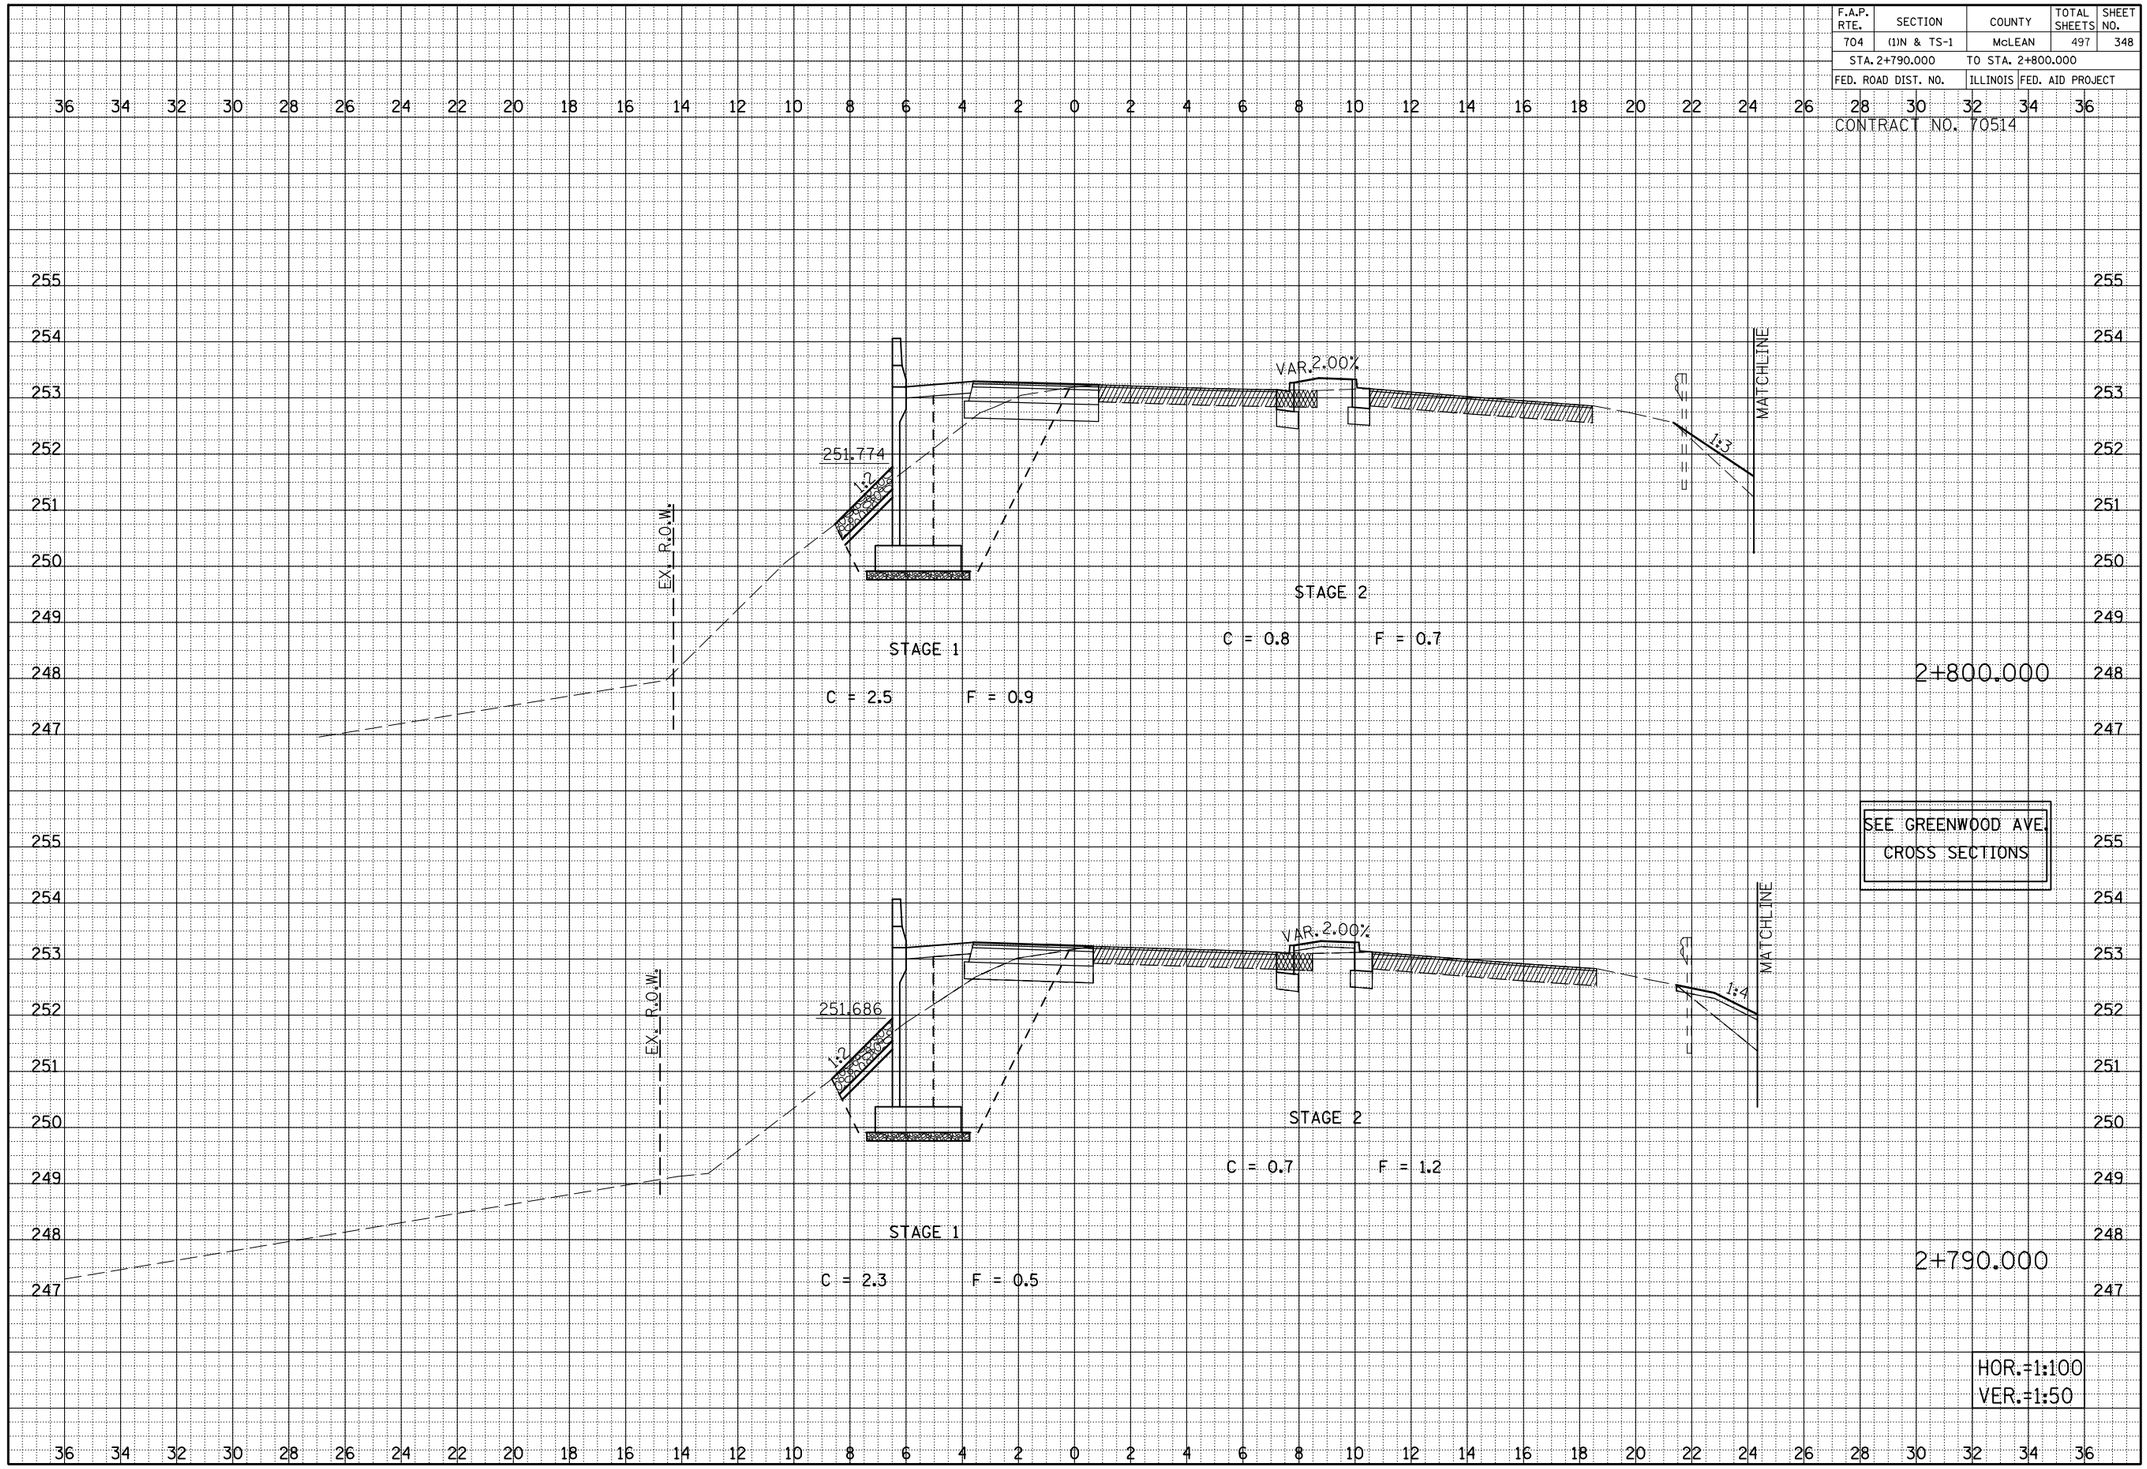

VETERANS PARKWAY CROSS SECTIONS, STA. 2+790.000 TO STA. 2+800.000