CONTRACT NO. 70514

F.A.P. RTE.	SECTION	COUNTY	TOTAL SHEETS	SHEET NO.
704	(1)N & TS-1	McLEAN	497	433
STA. 16+380.94		TO STA. 16+390.00		
FED. ROAD DIST. NO.		ILLINOIS	FED. AID PROJECT	

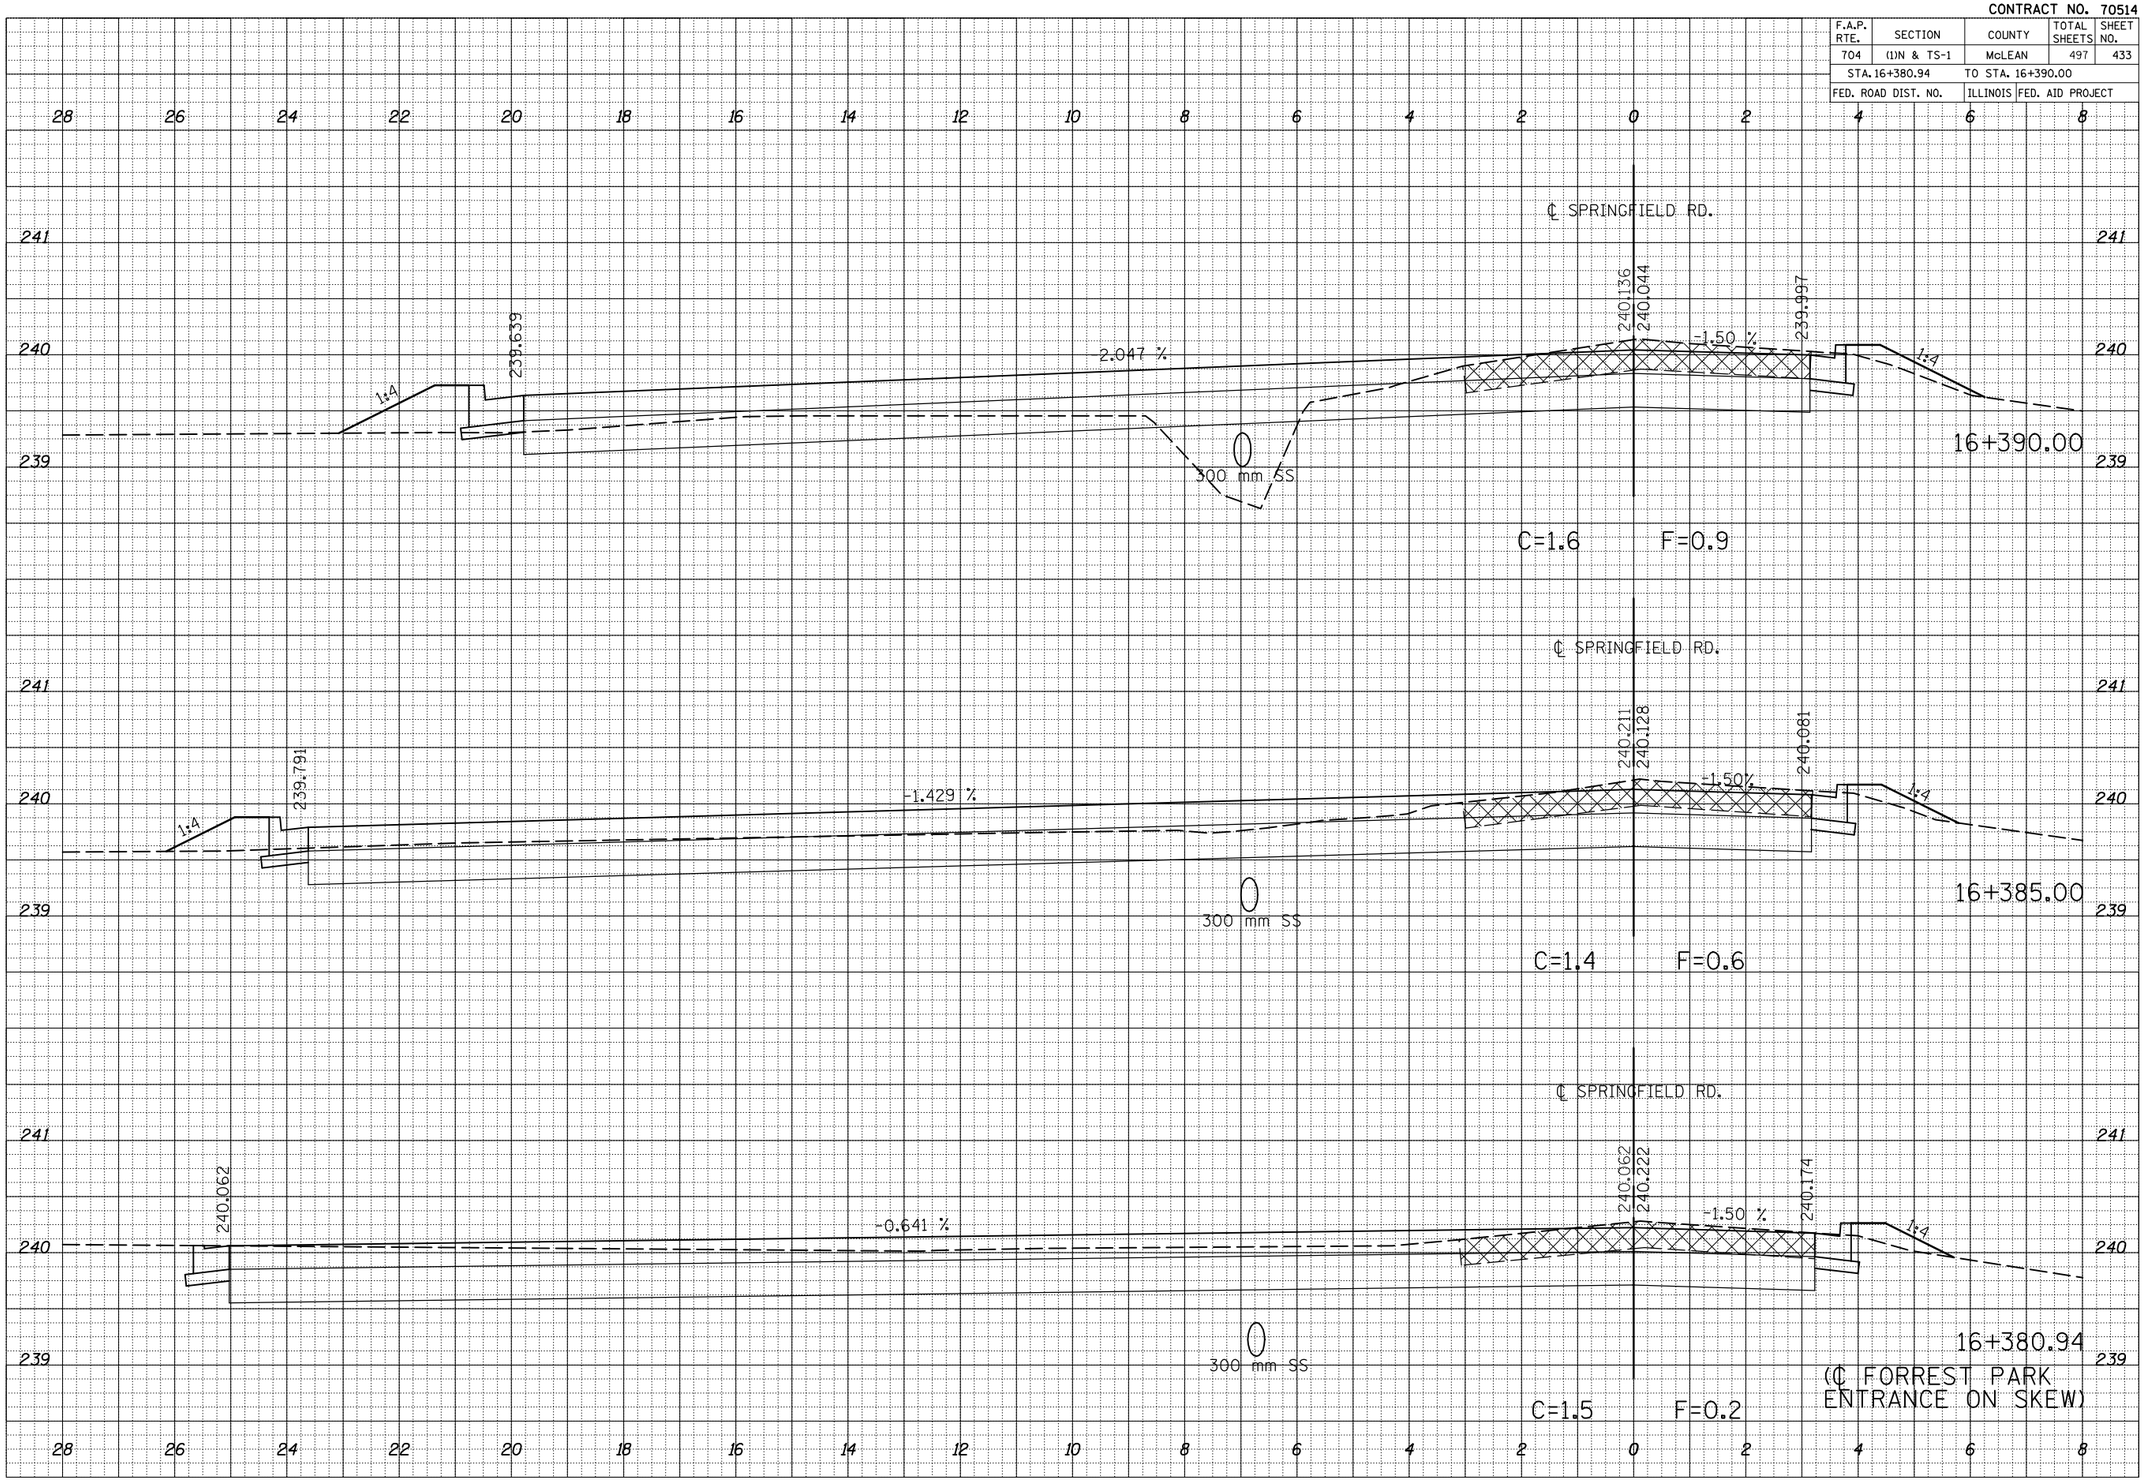

SPRINGFIELD RD CROSS SECTIONS STA. 16+380.94 TO STA. 16+390

FINAL SURVEY — NOTE BOOK — NO. — BY — DATE
SURVEYED
PLOTTED
TEMPLATE
AREAS
AREAS CHECKED

ORIGINAL SURVEY — NOTE BOOK — NO. — BY — DATE
SURVEYED
PLOTTED
TEMPLATE
AREAS
AREAS CHECKED

PLOT DATE = 8/5/2010
FILE NAME = c:\pw_work\pwdot\buckles_jj.bentley.com-sht-mxroadchsec.xsdgn
PLOT SCALE = 2.7000 m / IN.
USER NAME = buckles_jj