CONTRACT NO. 70514

| F.A.P. RTE. | SECTION | COUNTY | TOTAL SHEETS | SHEET NO. |
|---|---|---|---|---|
| 704 | (1)N & TS-1 | McLEAN | 497 | 483 |
| STA. 16+190.000 | | TO STA. 16+210.000 | | |
| FED. ROAD DIST. NO. | | ILLINOIS | FED. AID PROJECT | |

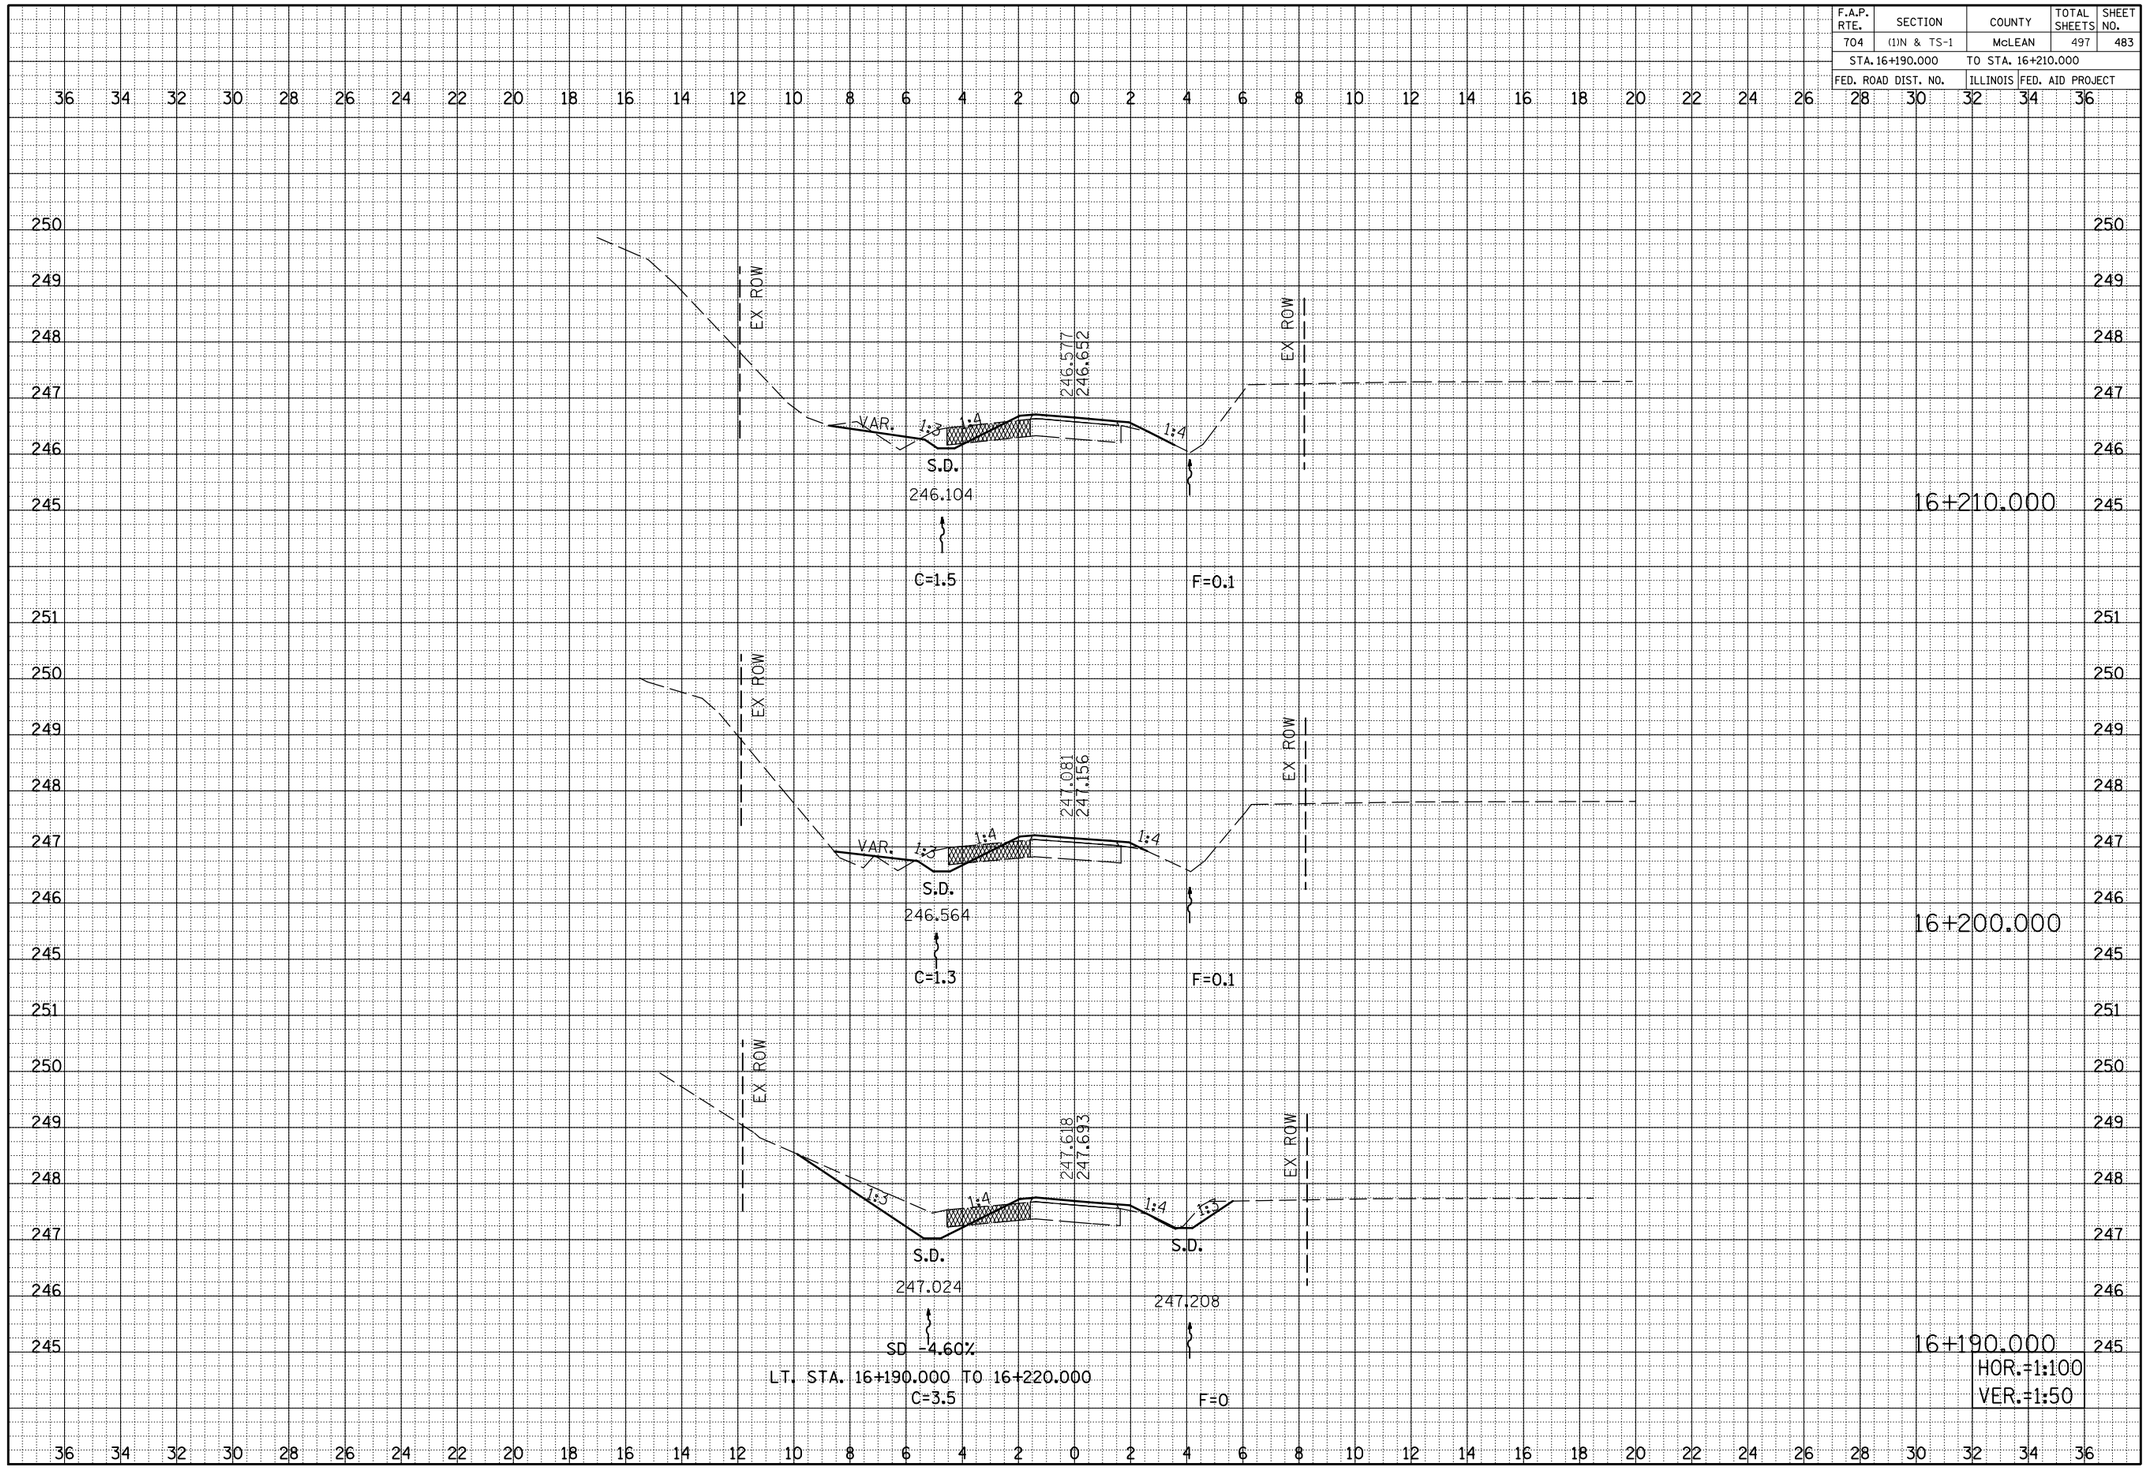


| FINAL SURVEY | BY | DATE |
|---|---|---|
| SURVEYED | | |
| PLOTTED | | |
| TEMPLATE | | |
| AREAS | | |
| AREAS CHECKED | | |
| NOTE BOOK NO. | | |

| ORIGINAL SURVEY | BY | DATE |
|---|---|---|
| SURVEYED | | |
| PLOTTED | | |
| TEMPLATE | | |
| AREAS | | |
| AREAS CHECKED | | |
| NOTE BOOK NO. | | |

RECREATIONAL TRAIL, CROSS SECTIONS, STA. 16+190.000 TO STA. 16+210.000